

First Floor Plan (GIFA 235.49m²)



Ground Floor Plan (GIFA 239.51m²)

Metres

1 2 3 4 5 10

SCALE 1:100

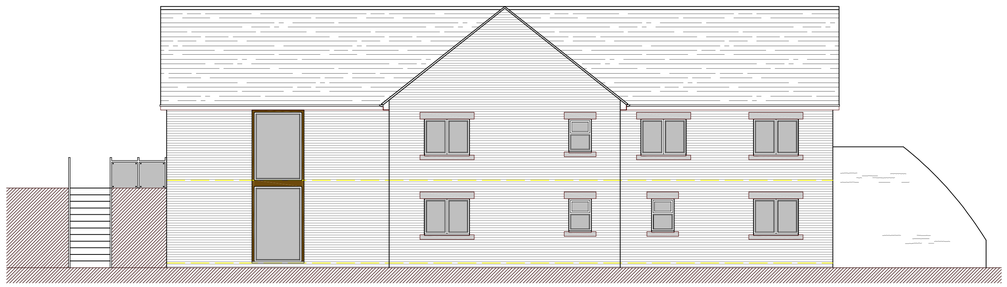

Rear Elevation (South West)

Metres

1 2 3 4 5 10

SCALE 1:100



Front Elevation (North East)

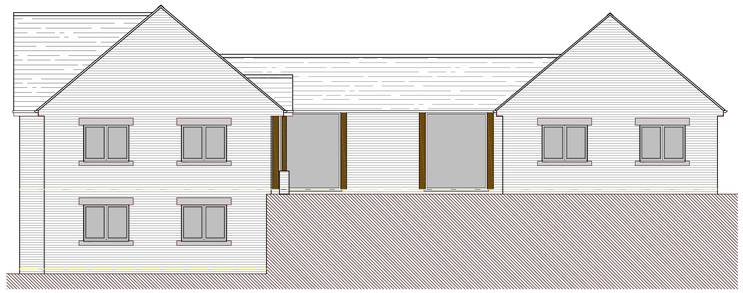

Side Elevation (South East)

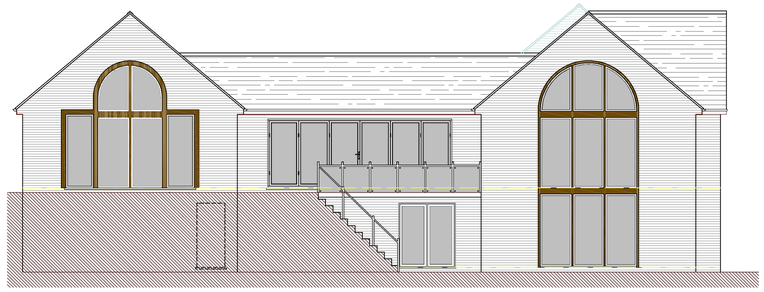

Side Elevation (North West)

Initial draft scheme for comments

DBD Architectural Consultancy Ltd ©2019

1. Copyright is vested with DBD Architectural Consultancy Ltd.

2. All dimensions to be checked on site before proceeding.

3. Contractor to check/adjust dimensions of new work to suit existing conditions.
Do not assume existing structure or details are plumb, square or level.

4. Contractor must notify the architect of any discrepancies before proceeding.

5. All drawings to be read in conjunction with all other consultants drawings and specs.

Rev.	Date	Description
B	25.04.19	General Amendments
A	31.03.19	General Amendments

DBD Architectural Consultancy

DBD Architectural Consultancy Ltd
50 Broad Street Leek,
Staffordshire,ST13 5NS
01538 383118
mail@dbdconsultants.co.uk
www.dbdconsultants.co.uk

Mr & Mrs Stonier
Land Adjacent to Bryn Helyg
ST13 8LJ

Client

Proposed Dwelling on Land Adjacent to Bryn Helyg

Project

Title

Plans and Elevations

Drawn: PBarding		
Size: A1	Date: 18.03.19	Job No: 1902
Scale: 1:100		
Drawing Number: PL02B		