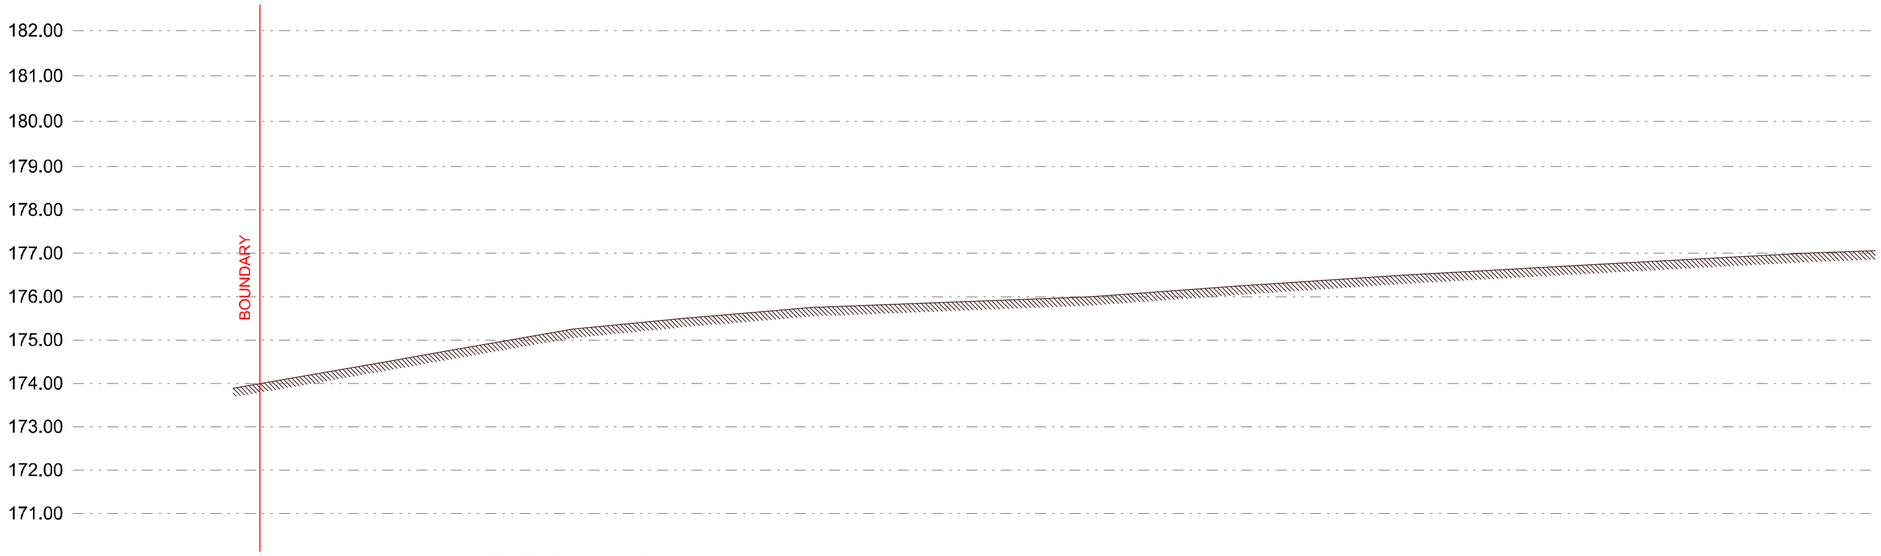

Site Section as Existing

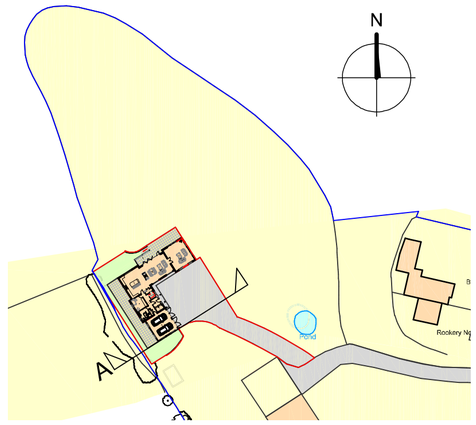

Site Location Plan

Metres

10 20 30 40 50 60 70 80 90 100

SCALE 1:1250

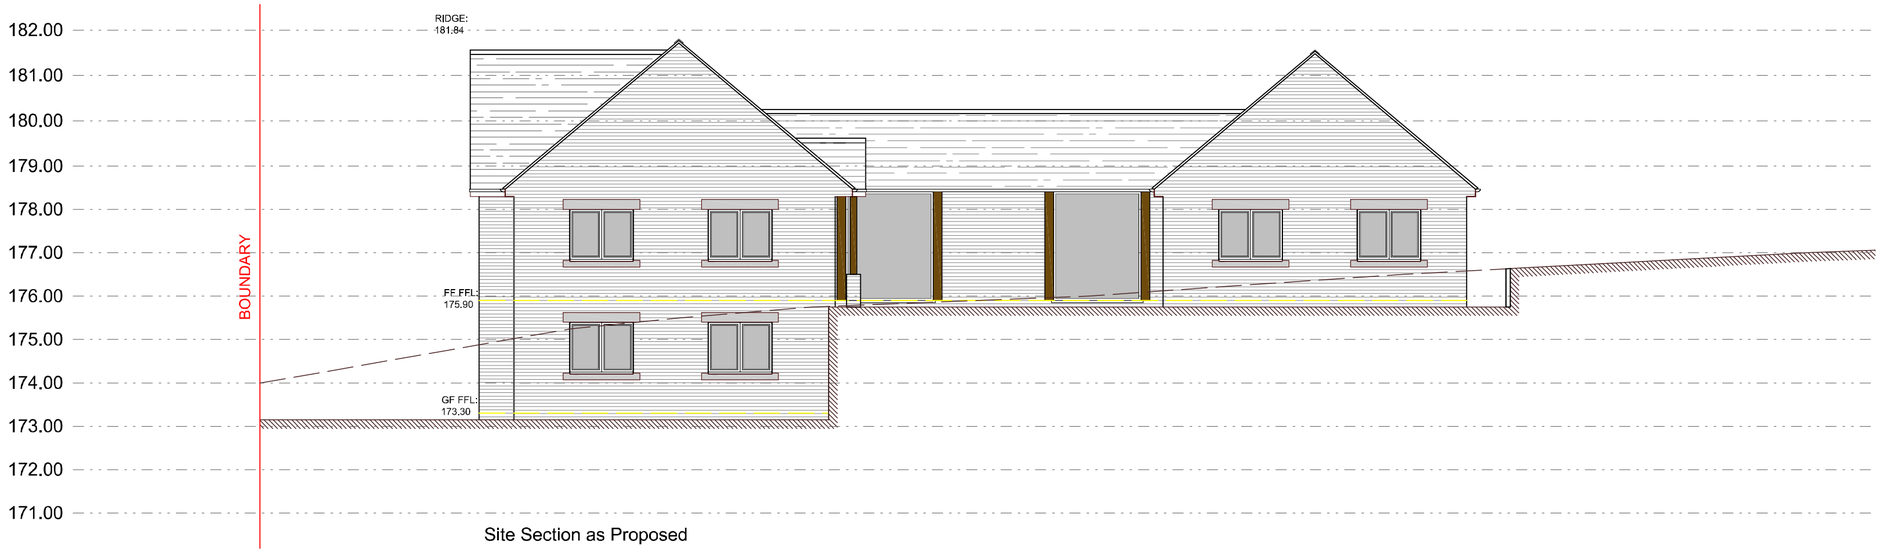

Site Section as Proposed

Metres

1 2 3 4 5 10

SCALE 1:100

Initial draft scheme for comments

DBD Architectural Consultancy Ltd ©2019

1. Copyright is vested with DBD Architectural Consultancy Ltd.

2. All dimensions to be checked on site before proceeding.

3. Contractor to check/adjust dimensions of new work to suit existing conditions.
Do not assume existing structure or details are plumb, square or level.

4. Contractor must notify the architect of any discrepancies before proceeding.

5. All drawings to be read in conjunction with all other consultants drawings and specs.

Rev	Date	Description
B	24.04.19	General Amendments
A	27.03.19	General Amendments

DBD Architectural Consultancy

DBD Architectural Consultancy Ltd
50 Broad Street, Leek,
Staffordshire, ST13 5NS
01538 383118
mail@dbdconsultants.co.uk
www.dbdconsultants.co.uk

Client
Mr & Mrs Stonier
Land Adjacent to Bryn Helyg
ST13 8LJ

Project
Proposed Dwelling on Land Adjacent to Bryn Helyg

Title
Site Section

Stage: Planning			
Size: A1		Date: 18.03.19	Job No: 1902
Scale: 1:100			

Drawing Number: PL03