

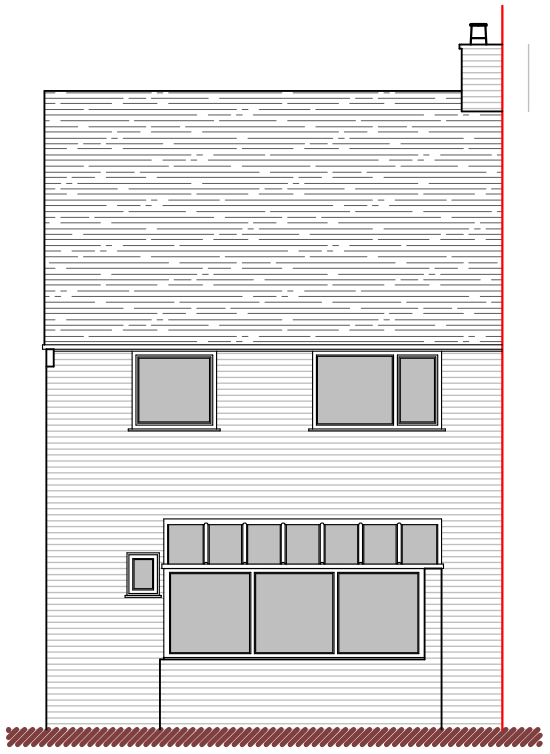



Rear Elevation

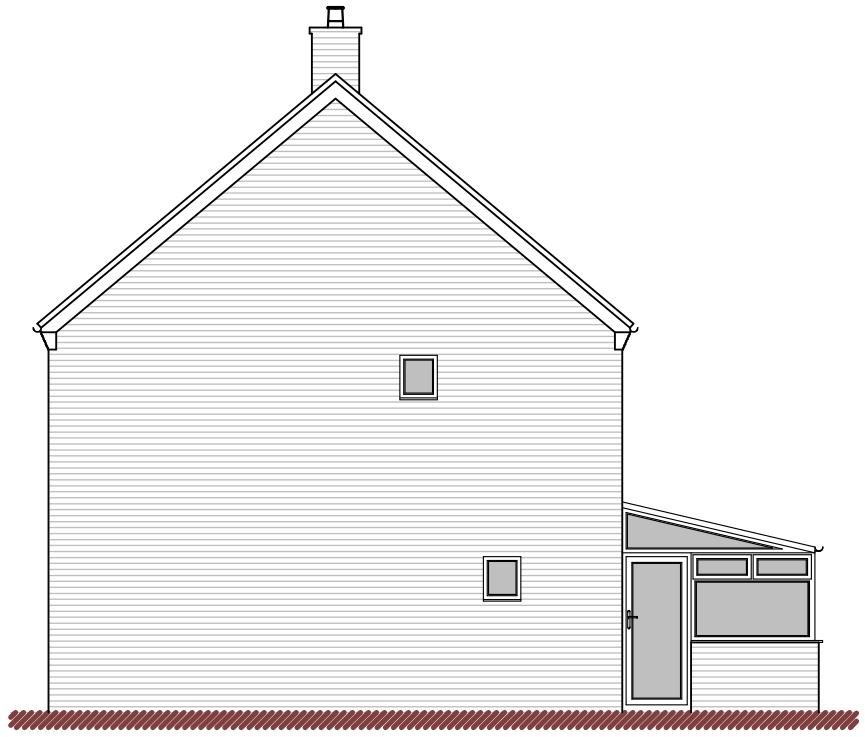

Side (West) Elevation

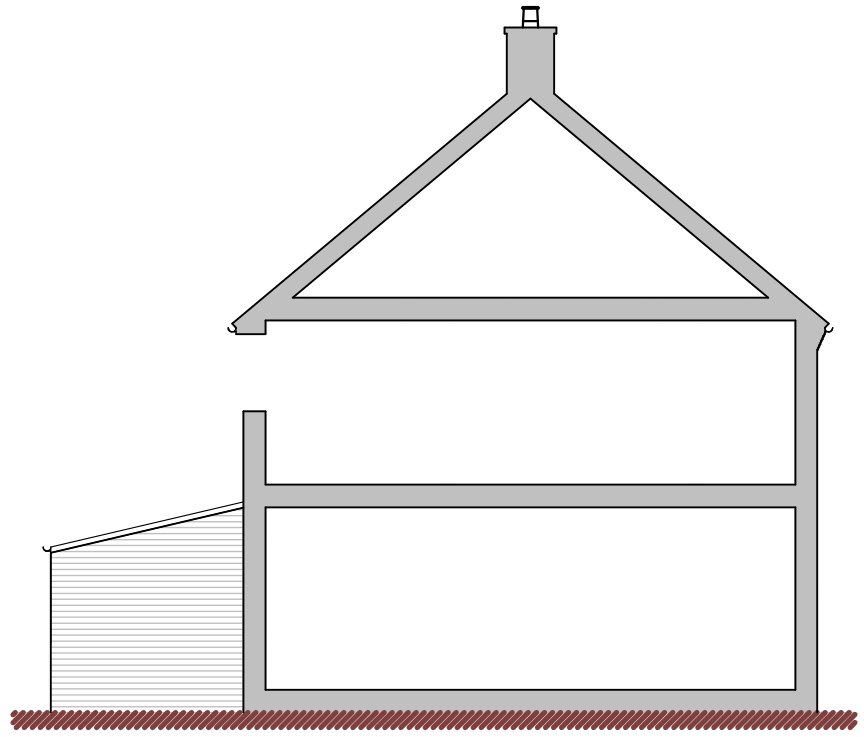

Side (East) Elevation

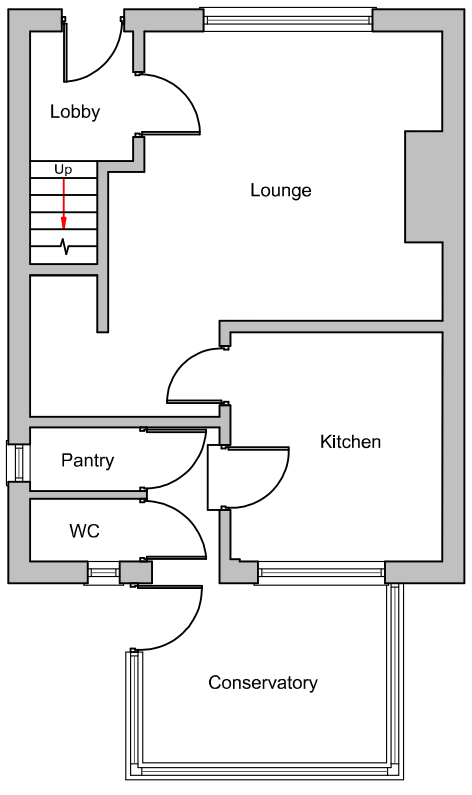


Ground Floor Plan

Metres

1 2 3 4 5 10

SCALE 1:100

**DBD Architectural Consultancy Ltd ©2019**

1. Copyright is vested with DBD Architectural Consultancy Ltd.

2. All dimensions to be checked on site before proceeding.

3. Contractor to check/adjust dimensions of new work to suit existing conditions.
Do not assume existing structure or details are plumb, square or level.

4. Contractor must notify the architect of any discrepancies before proceeding.

5. All drawings to be read in conjunction with all other consultants drawings and specs.

| Rev | Date | Description |
|---|---|---|
| | | |
| | | |
| | | |
| | | |
| A | 09.08.19 | Minor Amendments |

DBD Architectural Consultancy

**DBD Architectural Consultancy Ltd**
50 Broad Street, Leek,
Staffordshire, ST13 5NS
01538 383118
mail@dbdconsultants.co.uk
www.dbdconsultants.co.uk

Rachel Chapman
9 Godley Lane
Dilhorne
ST10 2PF
Client

Proposed Single Storey Rear Extension
Project

Title
Plans as Existing

Stage: Planning
Size: A3
Scale: 1:100
Date: 15.07.19
Job No: 1947
Drawing Number: PL 02A

Initial draft scheme for comments