


Ground Floor Plan


Metres

1 2 3 4 5 10


SCALE 1:100

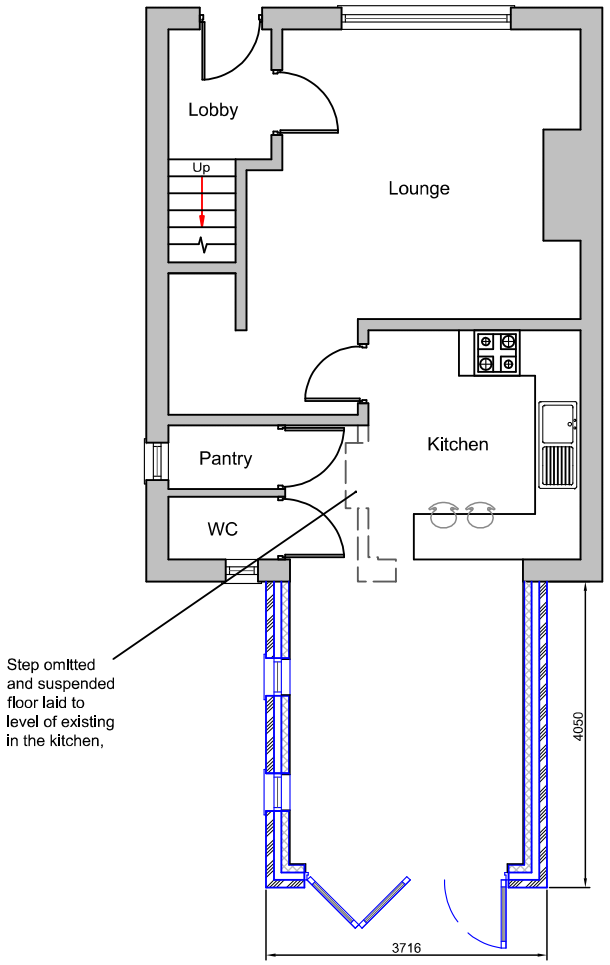

Side (West) Elevation

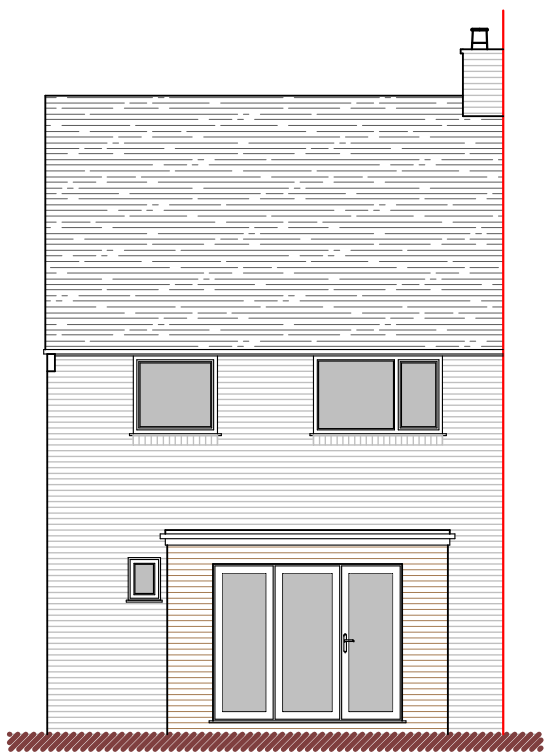

Rear Elevation

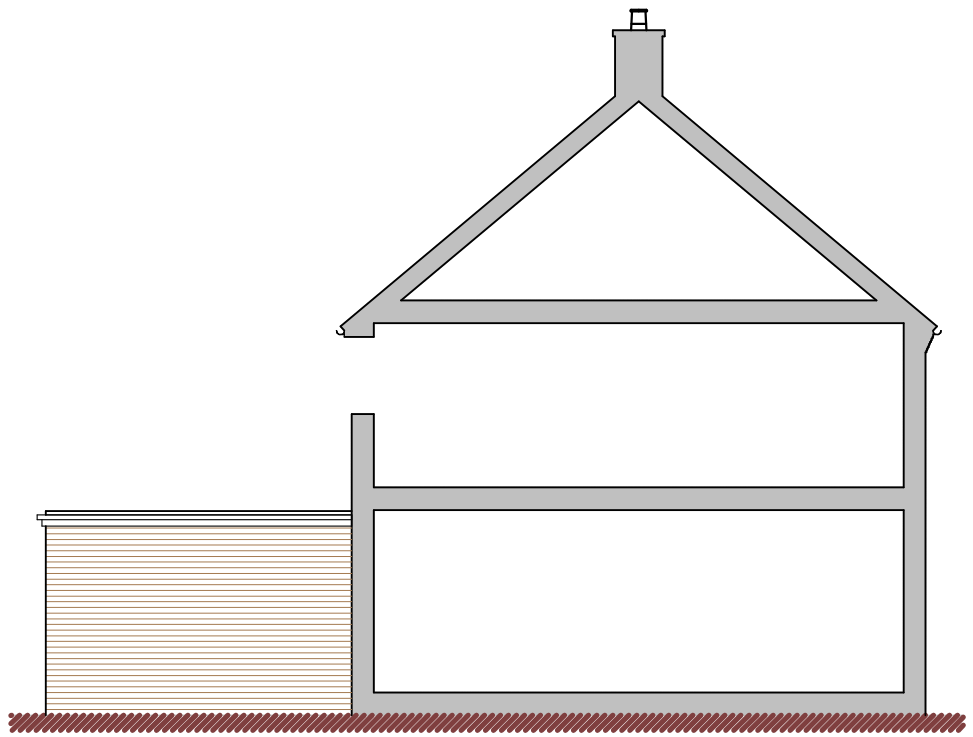

Side (East) Elevation

DBD Architectural Consultancy Ltd ©2019

1. Copyright is vested with DBD Architectural Consultancy Ltd.

2. All dimensions to be checked on site before proceeding.

3. Contractor to check/adjust dimensions of new work to suit existing conditions.
Do not assume existing structure or details are plumb, square or level.

4. Contractor must notify the architect of any discrepancies before proceeding.

5. All drawings to be read in conjunction with all other consultants drawings and specs.

Rev	Date	Description
A	09.08.19	Minor Amendments

Initial draft scheme for comments

DBD Architectural Consultancy

DBD Architectural Consultancy Ltd
50 Broad Street, Leek,
Staffordshire, ST13 5NS
01538 383118
mail@dbdconsultants.co.uk
www.dbdconsultants.co.uk

Client
Rachel Chapman
9 Godley Lane
Dilhorne
ST10 2PF

Project
Proposed Single Storey Rear Extension

Title
Plans as Proposed

Stage: Planning

Size:	Date:	Job No:
A3	15.07.19	1947
Scale: 1:100		

Drawing Number: PL 03A