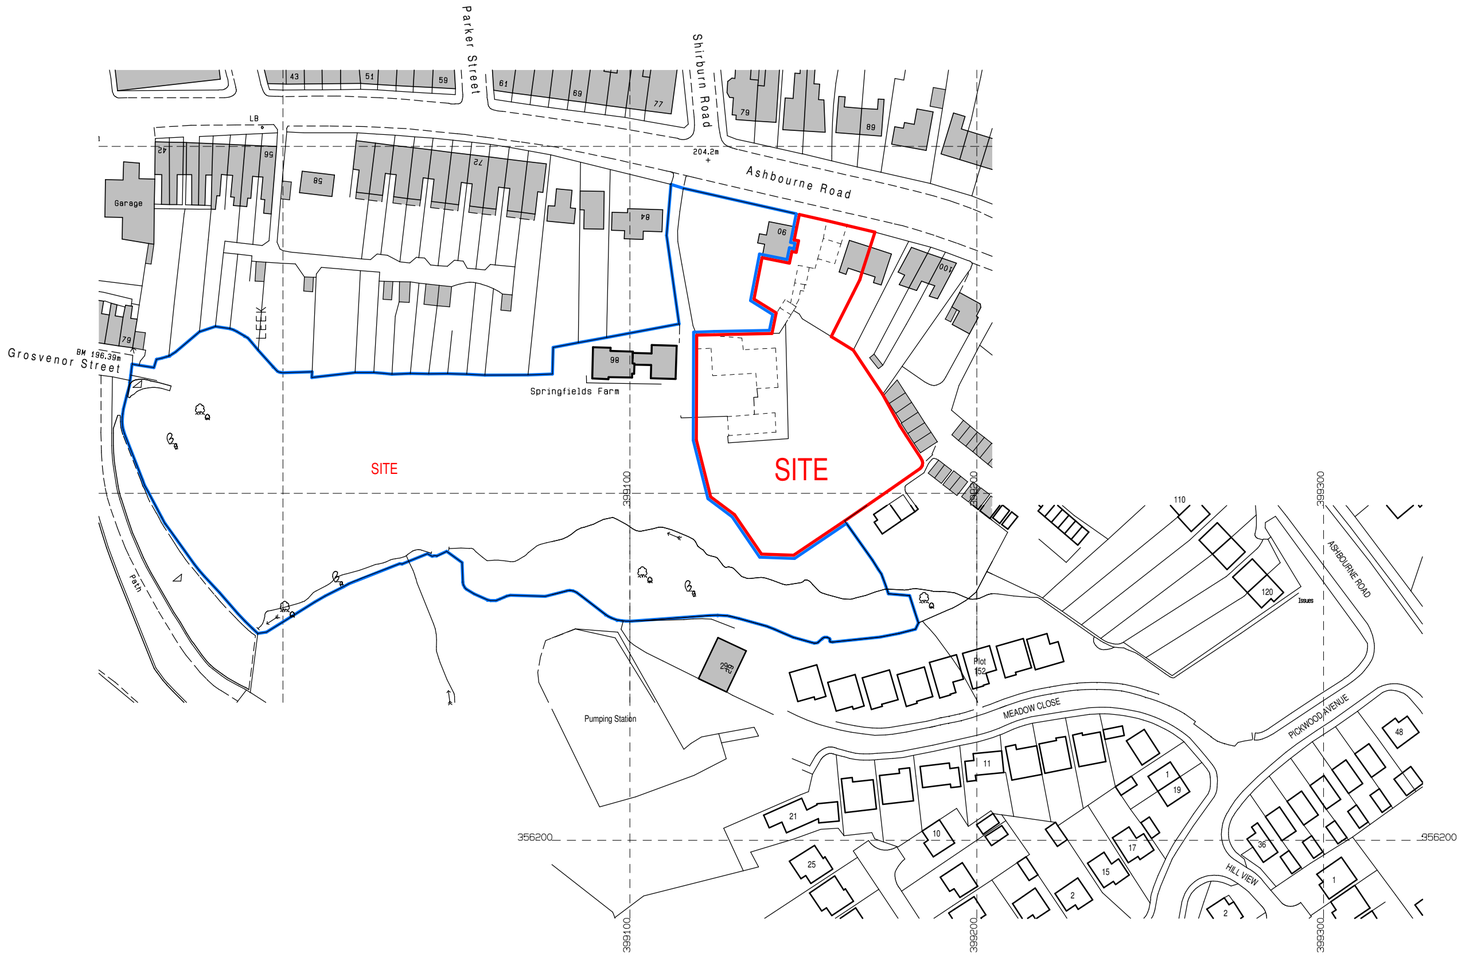

Location Plan

Crown Copyright 2006. All rights reserved. Licence number 100020449

0.0m 10.0m 20.0m 30.0m 40.0m 50.0m

scale bar @ 1:1250

RD (Leek) Ltd

PROPOSED HOUSING DEVELOPMENT
86, ASHBOURNE RD, LEEK,
STAFFORDSHIRE,
ST13 5AT.

PLANNING PROPOSAL
LOCATION PLAN

Date	Sheet	Scale
AUGUST 2019	A2	1:1250
Drg No.	Rev.	Drawn
2018-2331-05	-	RG

A -

SAMMONS Architectural LIMITED
Chartered Institute of Architectural Technologists Registered Practice
10 Cawdry Buildings, Fountain Street, Leek. ST13 6JP
Telephone: 01538 386002
E-mail: info@sammonsltd.co.uk
Web: www.sammonsltd.co.uk

This drawing is copyright.
All dimensions must be checked prior to commencement.