



Block Plan 1:500

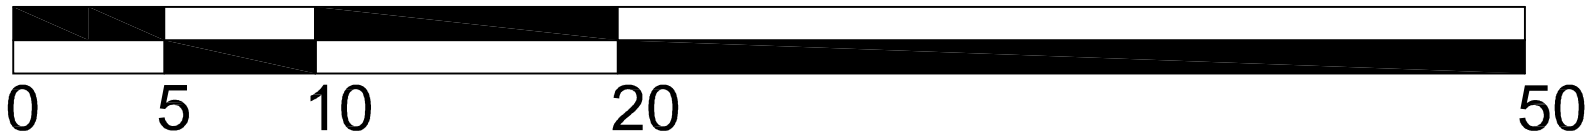

SCALE BAR 1:250

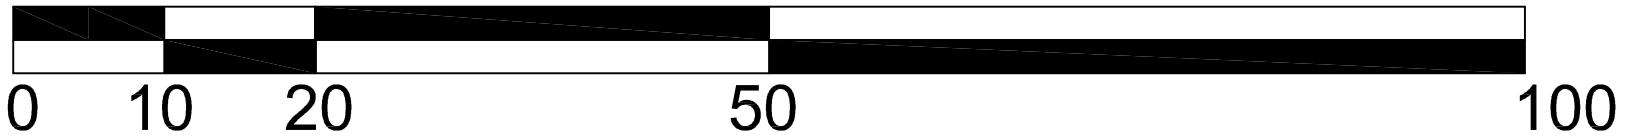

SCALE BAR 1:500



Crown Copyright and database rights 2019 OS 100019980

Location Plan 1:1250

REV.	DATE	NOTE

THIS DRAWING / DESIGN IS NOT TO BE REPRODUCED WITHOUT PRIOR CONSENT. TO BE READ IN CONJUNCTION WITH ALL STRUCTURAL OR OTHER SPECIALIST DRAWINGS / DETAILS. ALL CONTRACTORS ARE TO CHECK GIVEN DIMENSIONS AND VERIFY ANY DISCREPANCY WITH JPK DESIGN LTD PRIOR TO CONSTRUCTION.
COMMENCEMENT OF WORKS PRIOR TO **FULL** PLANNING / BUILDING REGULATIONS APPROVAL IS AT CONTRACTORS OWN RISK

THE PARTY WALL ETC ACT 1996 IS EFFECTIVE IF ANY OF THE FOLLOWING CIRCUMSTANCES APPLY:
A. THE WORK IS BEING CARRIED OUT TO OR ON THE PARTY WALL
B. A NEW PARTY WALL/STRUCTURE IS BEING ERECTED
C. ANY NEW FOUNDATIONS PROJECT ONTO OR BELOW THE NEIGHBOURS LAND
D. NEW EXCAVATIONS (WITHIN 6M) ARE DEEPER THAN THE NEIGHBOURING FOUNDATIONS.

IF APPLICABLE, THE PERSON OWNING THE BUILDING UPON WHICH THE PROPOSED WORK IS TO BE CARRIED OUT (BUILDING OWNER) WILL HAVE A DUTY TO INFORM THE LEGAL OWNER(S) OF THE ADJOINING PREMISES (ADJOINING OWNER(S)) OF THE WORK TO BE UNDERTAKEN AND OBTAIN CONSENT FOR THAT WORK. NOTIFICATION OF UP TO 2 MONTHS PRIOR TO COMMENCEMENT OF WORKS ON SITE MAY BE REQUIRED IN SOME CIRCUMSTANCES AND THEREFORE YOU ADVISED TO OBTAIN FURTHER INFORMATION AS CONTAINED WITHIN THE PARTY WALL ETC ACT 1996 - EXPLANATORY BOOKLET FROM THE GOVERNMENT WEBSITE, WWW.COMMUNITIES.GOV.UK, TO ESTABLISH YOUR RESPONSIBILITIES AND OBTAIN CONSENT PRIOR TO SITE WORKS COMMENCING.

JPK DESIGN ARE NOT THE APPOINTED PRINCIPAL DESIGNER AS DESCRIBED IN THE **CDM REGULATIONS 2015**. AS SUCH, ALL BUILDING WORK MUST BE CARRIED OUT BY A SINGLE CONTRACTOR WHO MUST TAKE ON THE CLIENT'S DUTIES AS WELL AS THEIR OWN AS THE PRINCIPAL CONTRACTOR. FOR WORK WITH MORE THAN ONE CONTRACTOR OR COMMERCIAL WORK, IT IS THE CLIENT'S DUTY TO APPOINT A PRINCIPAL DESIGNER AND / OR PRINCIPAL CONTRACTOR TO FULFIL THE ROLE AND DUTIES UNDER THE HSE CDM REGULATIONS 2015.

JPK DESIGN LTD
Architectural Design Specialists
83 Dimsdale Parade East
Wolstanton
Newcastle under Lyme
ST5 8DP
T:01782 622321
e : enquiries@jpkdesign.co.uk
w: www.jpkdesign.co.uk

DRAWING TITLE
Location & Block Plan

PROJECT
Proposed Replacement roof over Garage with internal alterations at

10 Royce Avenue, Knypersley, Staffordshire. ST 8 6SH

CLIENT
Mr John Ellis

SCALE @ A3	DRG. No.
1:1250 & 1:500	JPK/19/4282/OS
DATE: July 2019	
DRAWN BY: Mitch J Cracknell	