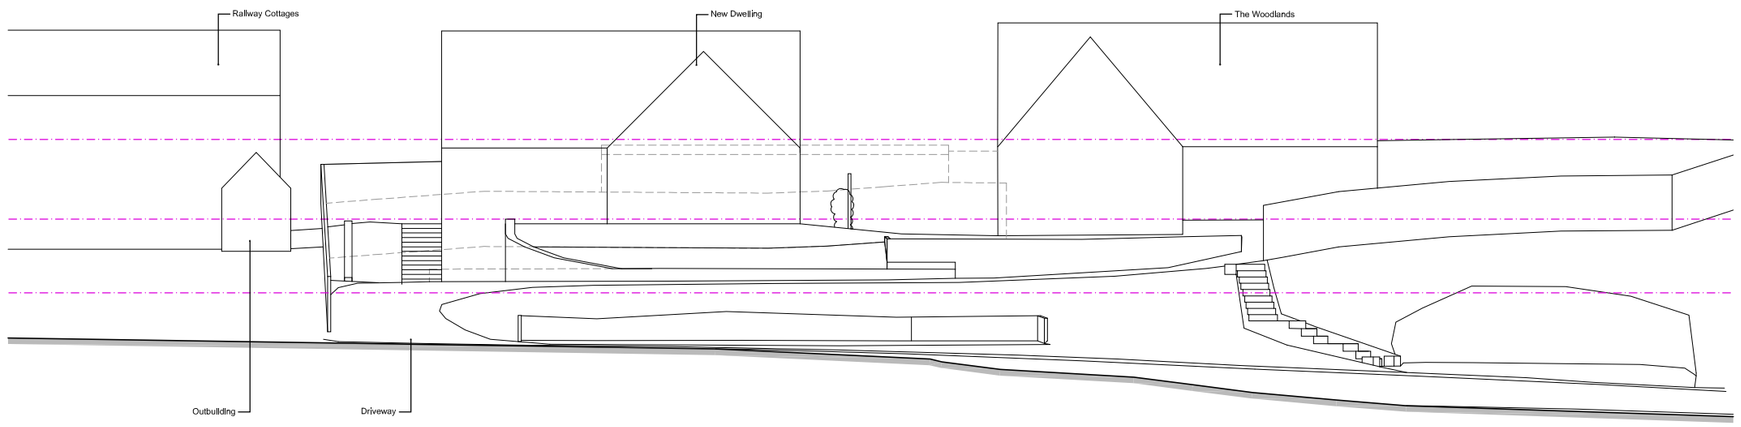

Section AA

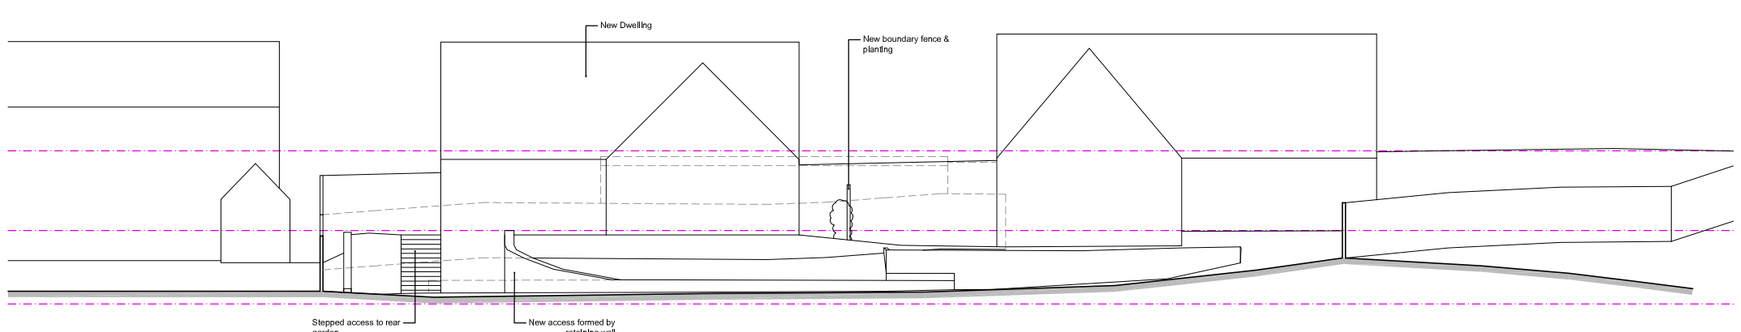

Section BB

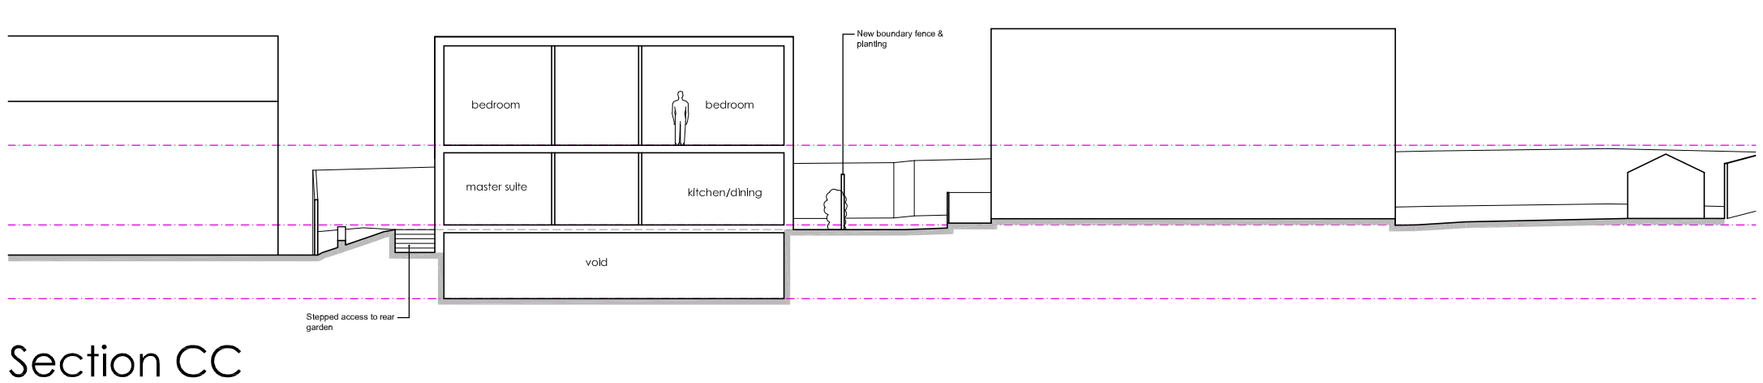

Section CC

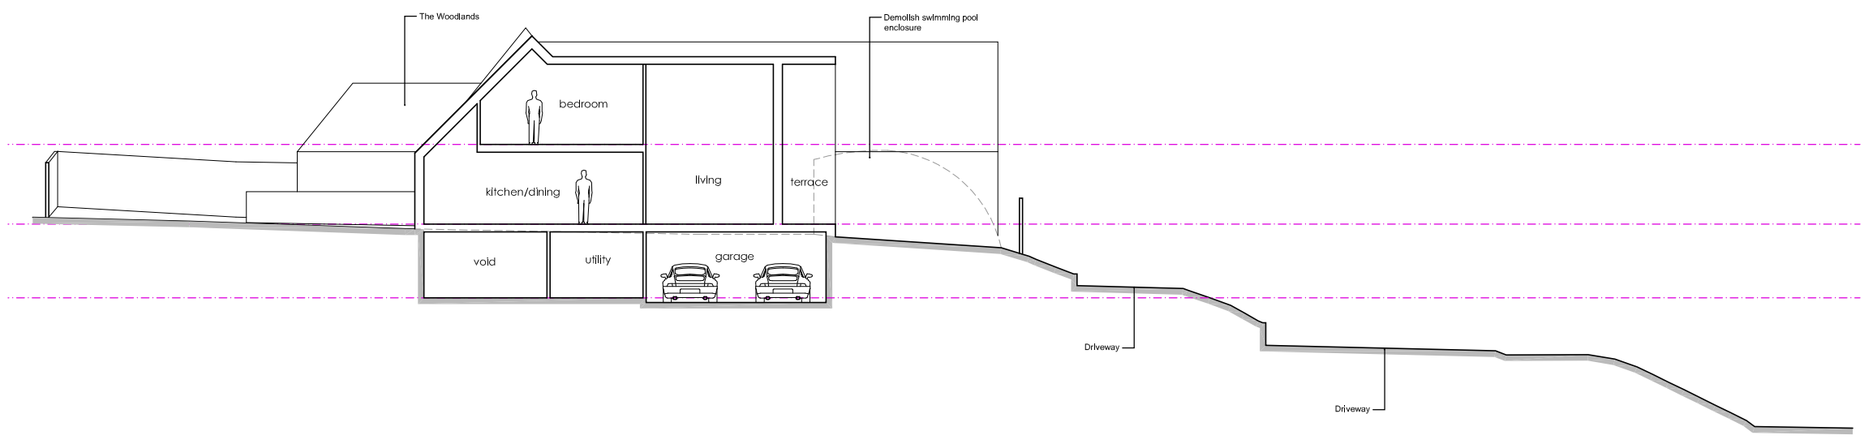

Section DD

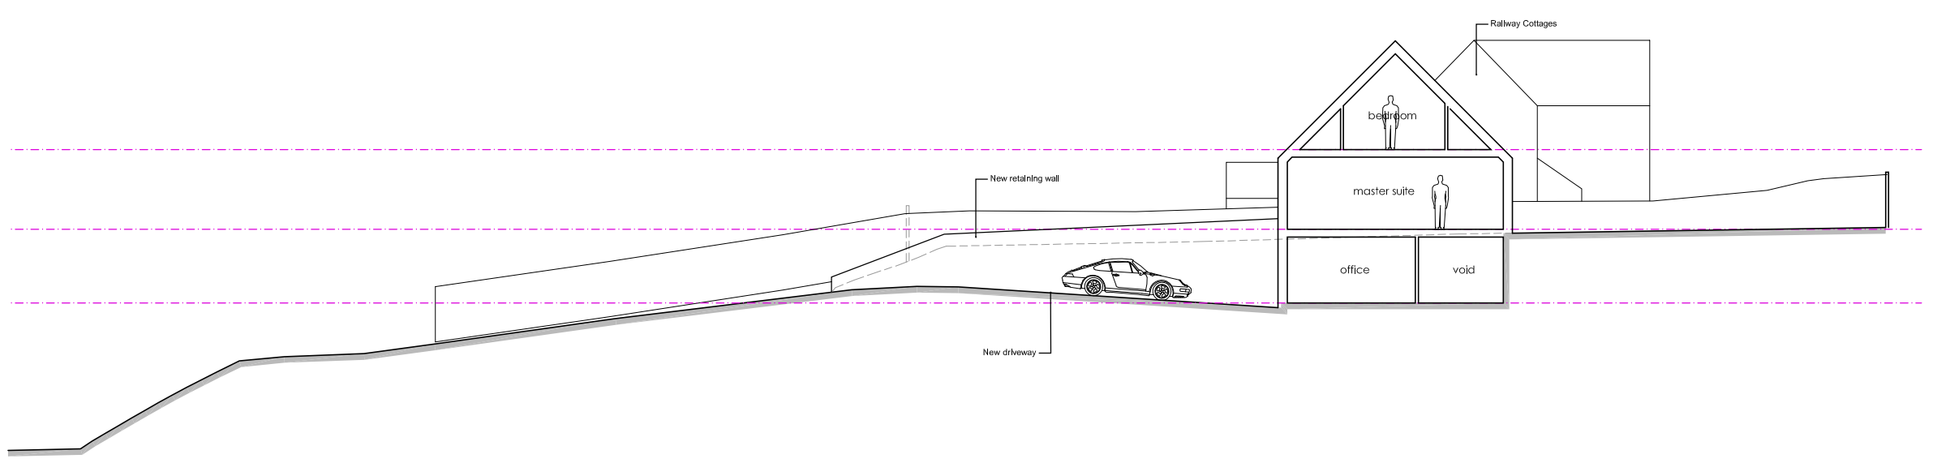

Section EE

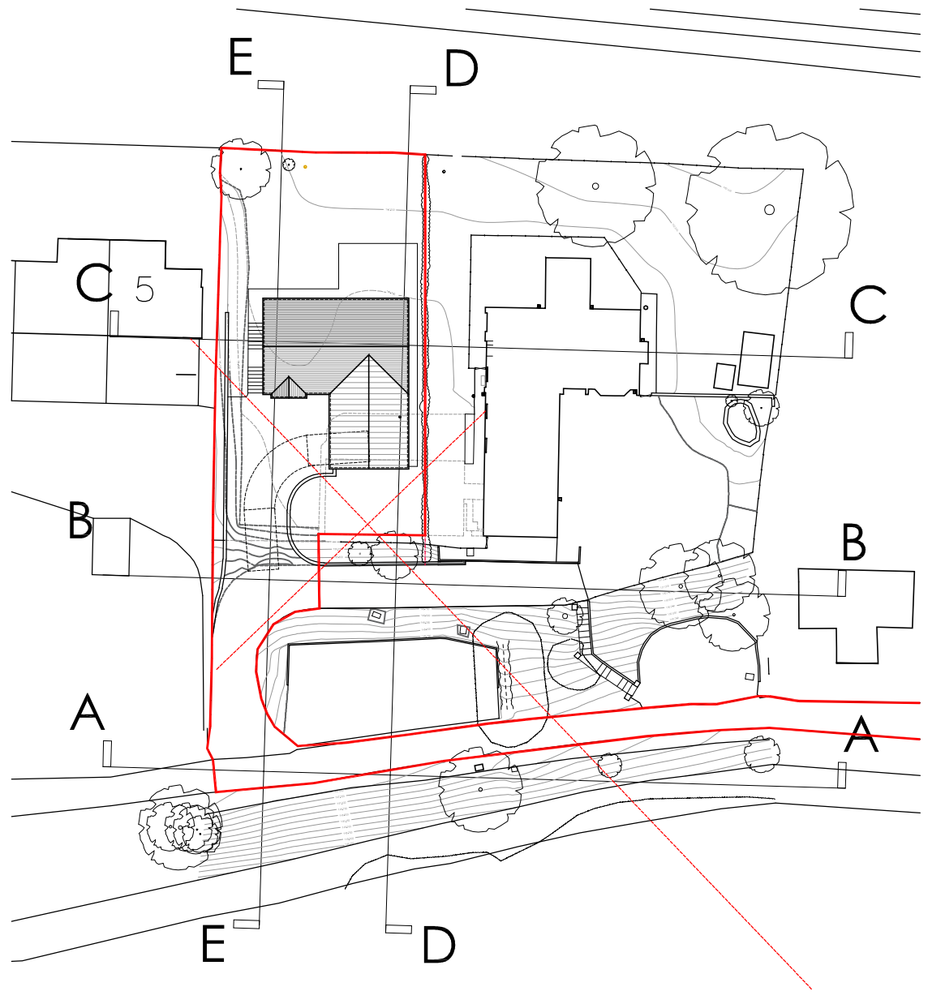

Section Key

Copyright of this drawing is vested in the Architect and it must not be copied or reproduced without consent. Figured dimensions only are to be taken from this drawing. All contractors must visit the site and be responsible for taking and checking all dimensions relative to their work. Hewitt&Carr Architects Ltd are to be advised of any variation between drawings and site conditions.
CLIENTS ARE ADVISED TO CLARIFY DIMENSIONS WITH THE ARCHITECT PRIOR TO SETTING OUT AND NOT TO SCALE FROM THE DRAWING

Rev.	Drawn	Comments	Date

Hewitt&Carr Architects
A: 2-4 Cross Street I Cheadle I Staffordshire I ST10 1NP
T: 01538 756888
E: enquiries@hcarchitects.co.uk
W: www.hcarchitects.co.uk

Client
Mr and Mrs C Nixon

Project
Proposed detached dwelling at
land adjacent to The Woodlands
Leekbrook Junction, Leek

Title
Site Sections as Proposed

Planning

Status
Planning

Date Aug 19 Drawn KEW

Scale @A2 1:200 Checked

Project No 00901 Drawing No. AL(0)04 Rev

File Ref-H:\