existing buildings plans and elevations scale 1.100 a3 format

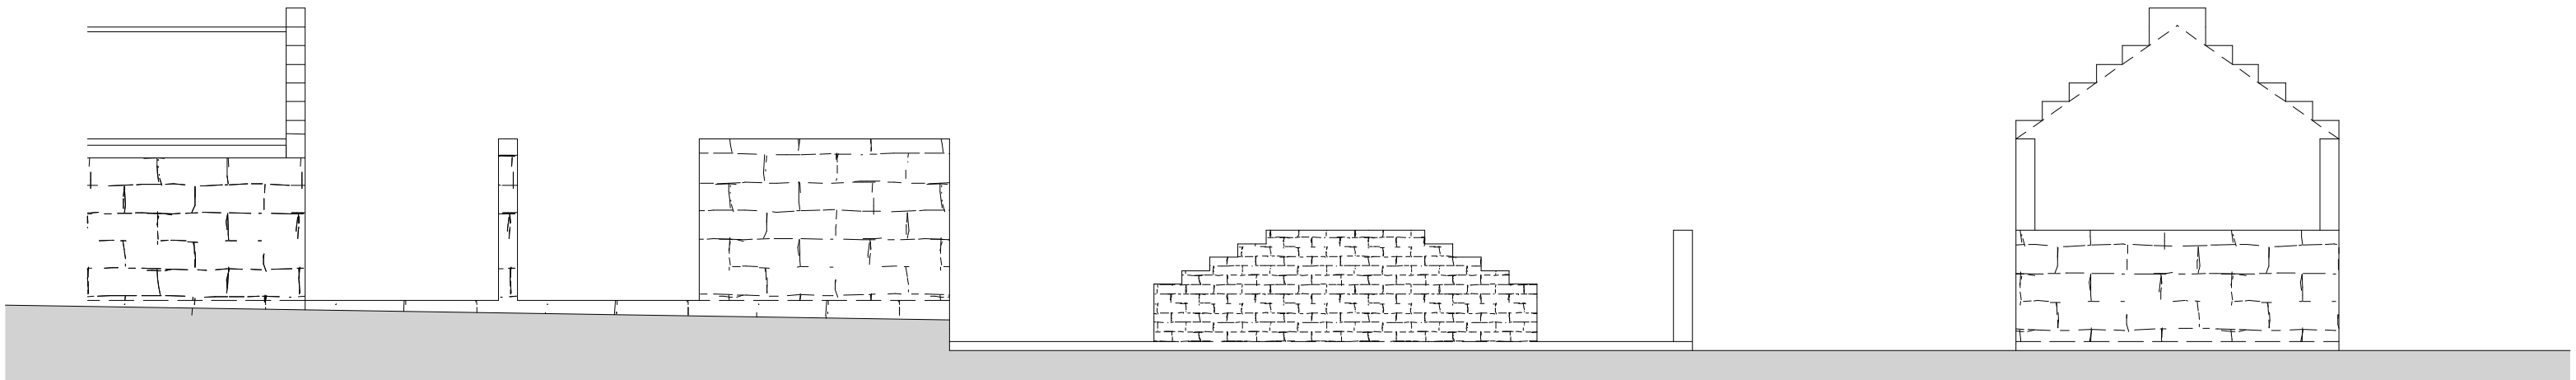

rear elevation

end elevation

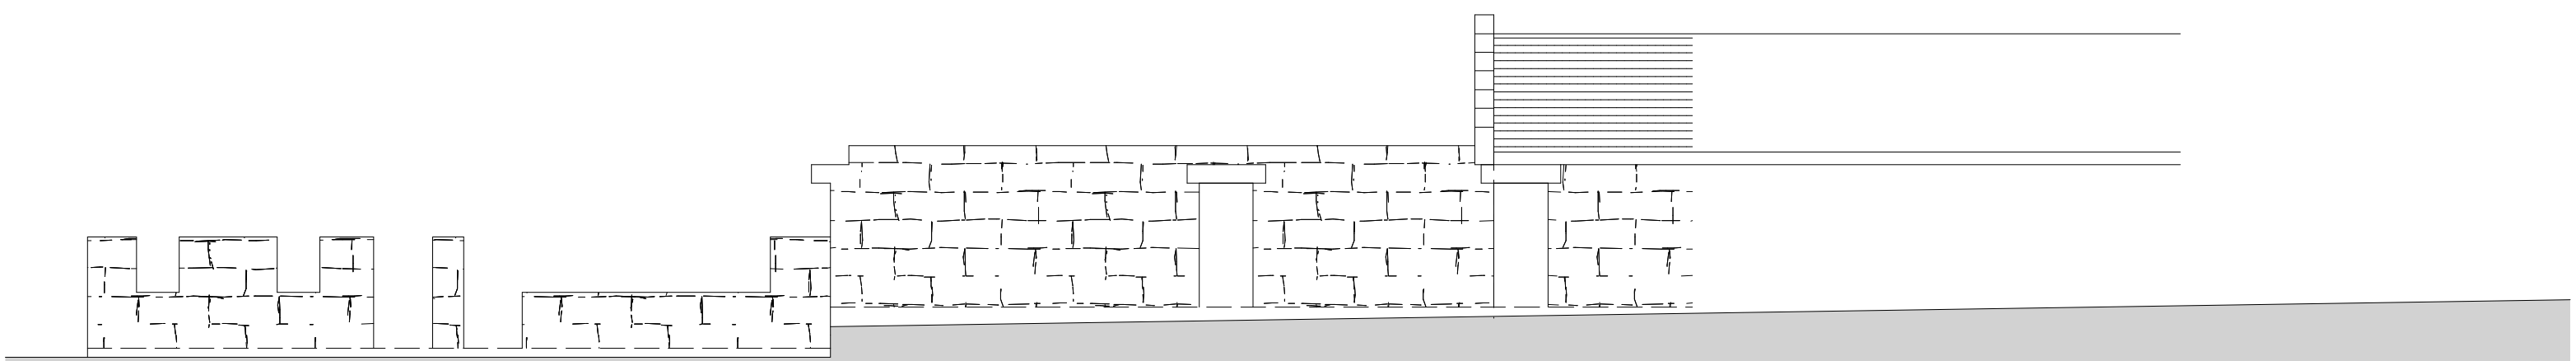

front elevation

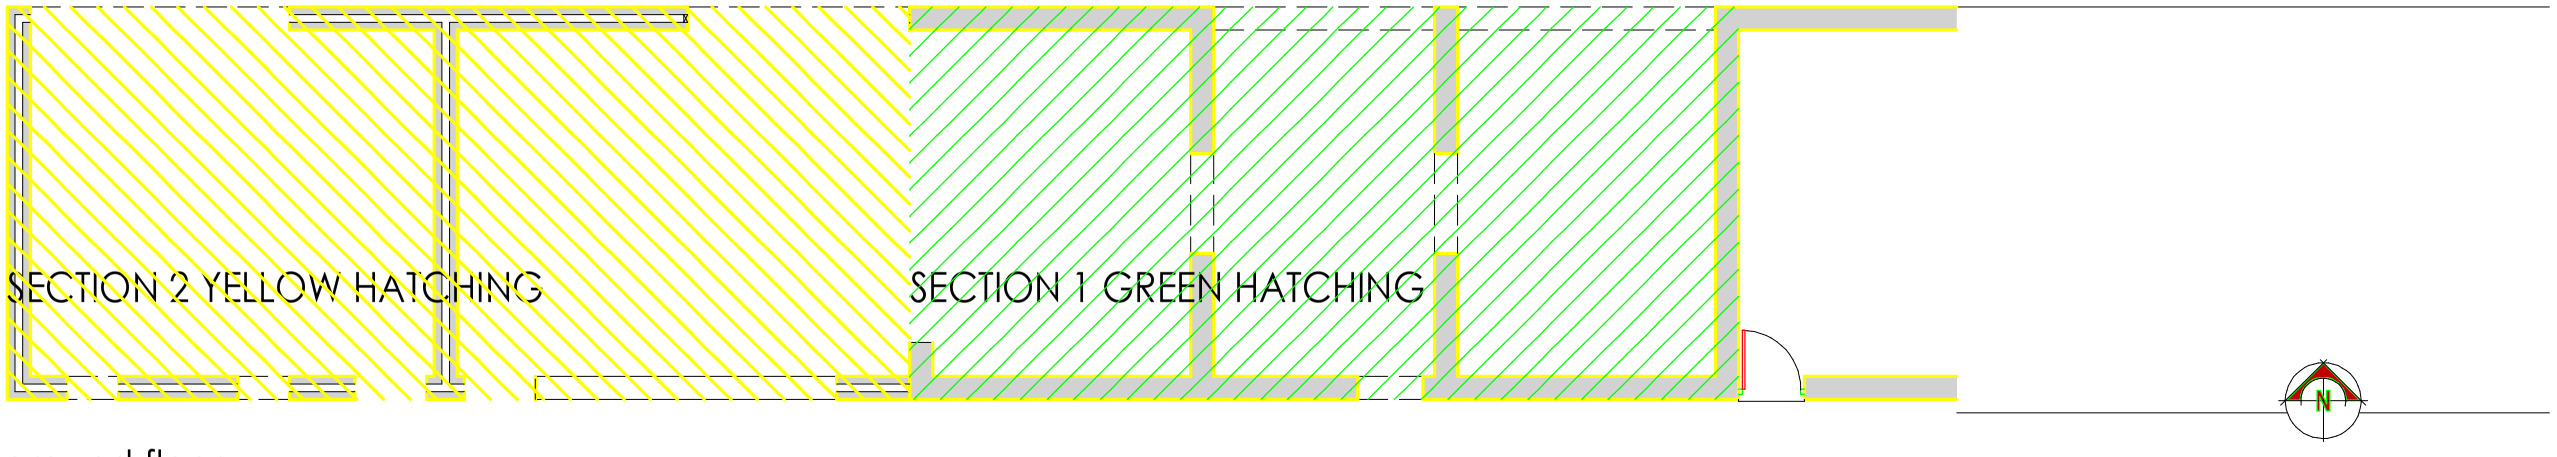

ground floor

david evans
chartered and registered architect
e mail david@deparchitects.net

client T AND L LTD

dwrg no TL/WGC/2019/2

project PROPOSED DEVELOPMENT
WHISTON GOLF CLUB
EX BUILDINGS

amendments
a

date JULY 2019

David Evans Practice, No 2 College Fields Farm Dorrington Lane Woore CW3 9RT
Tel: 01630 647750 Mobile 07879892868

PROPOSED DEVELOPMENT PROPOSED DEVELOPMENT WHISTON HALL GOLF CLUB BLACK LANE ST10 2HZ