

block and location plan scale 1.500 and 1.1250 a3 format

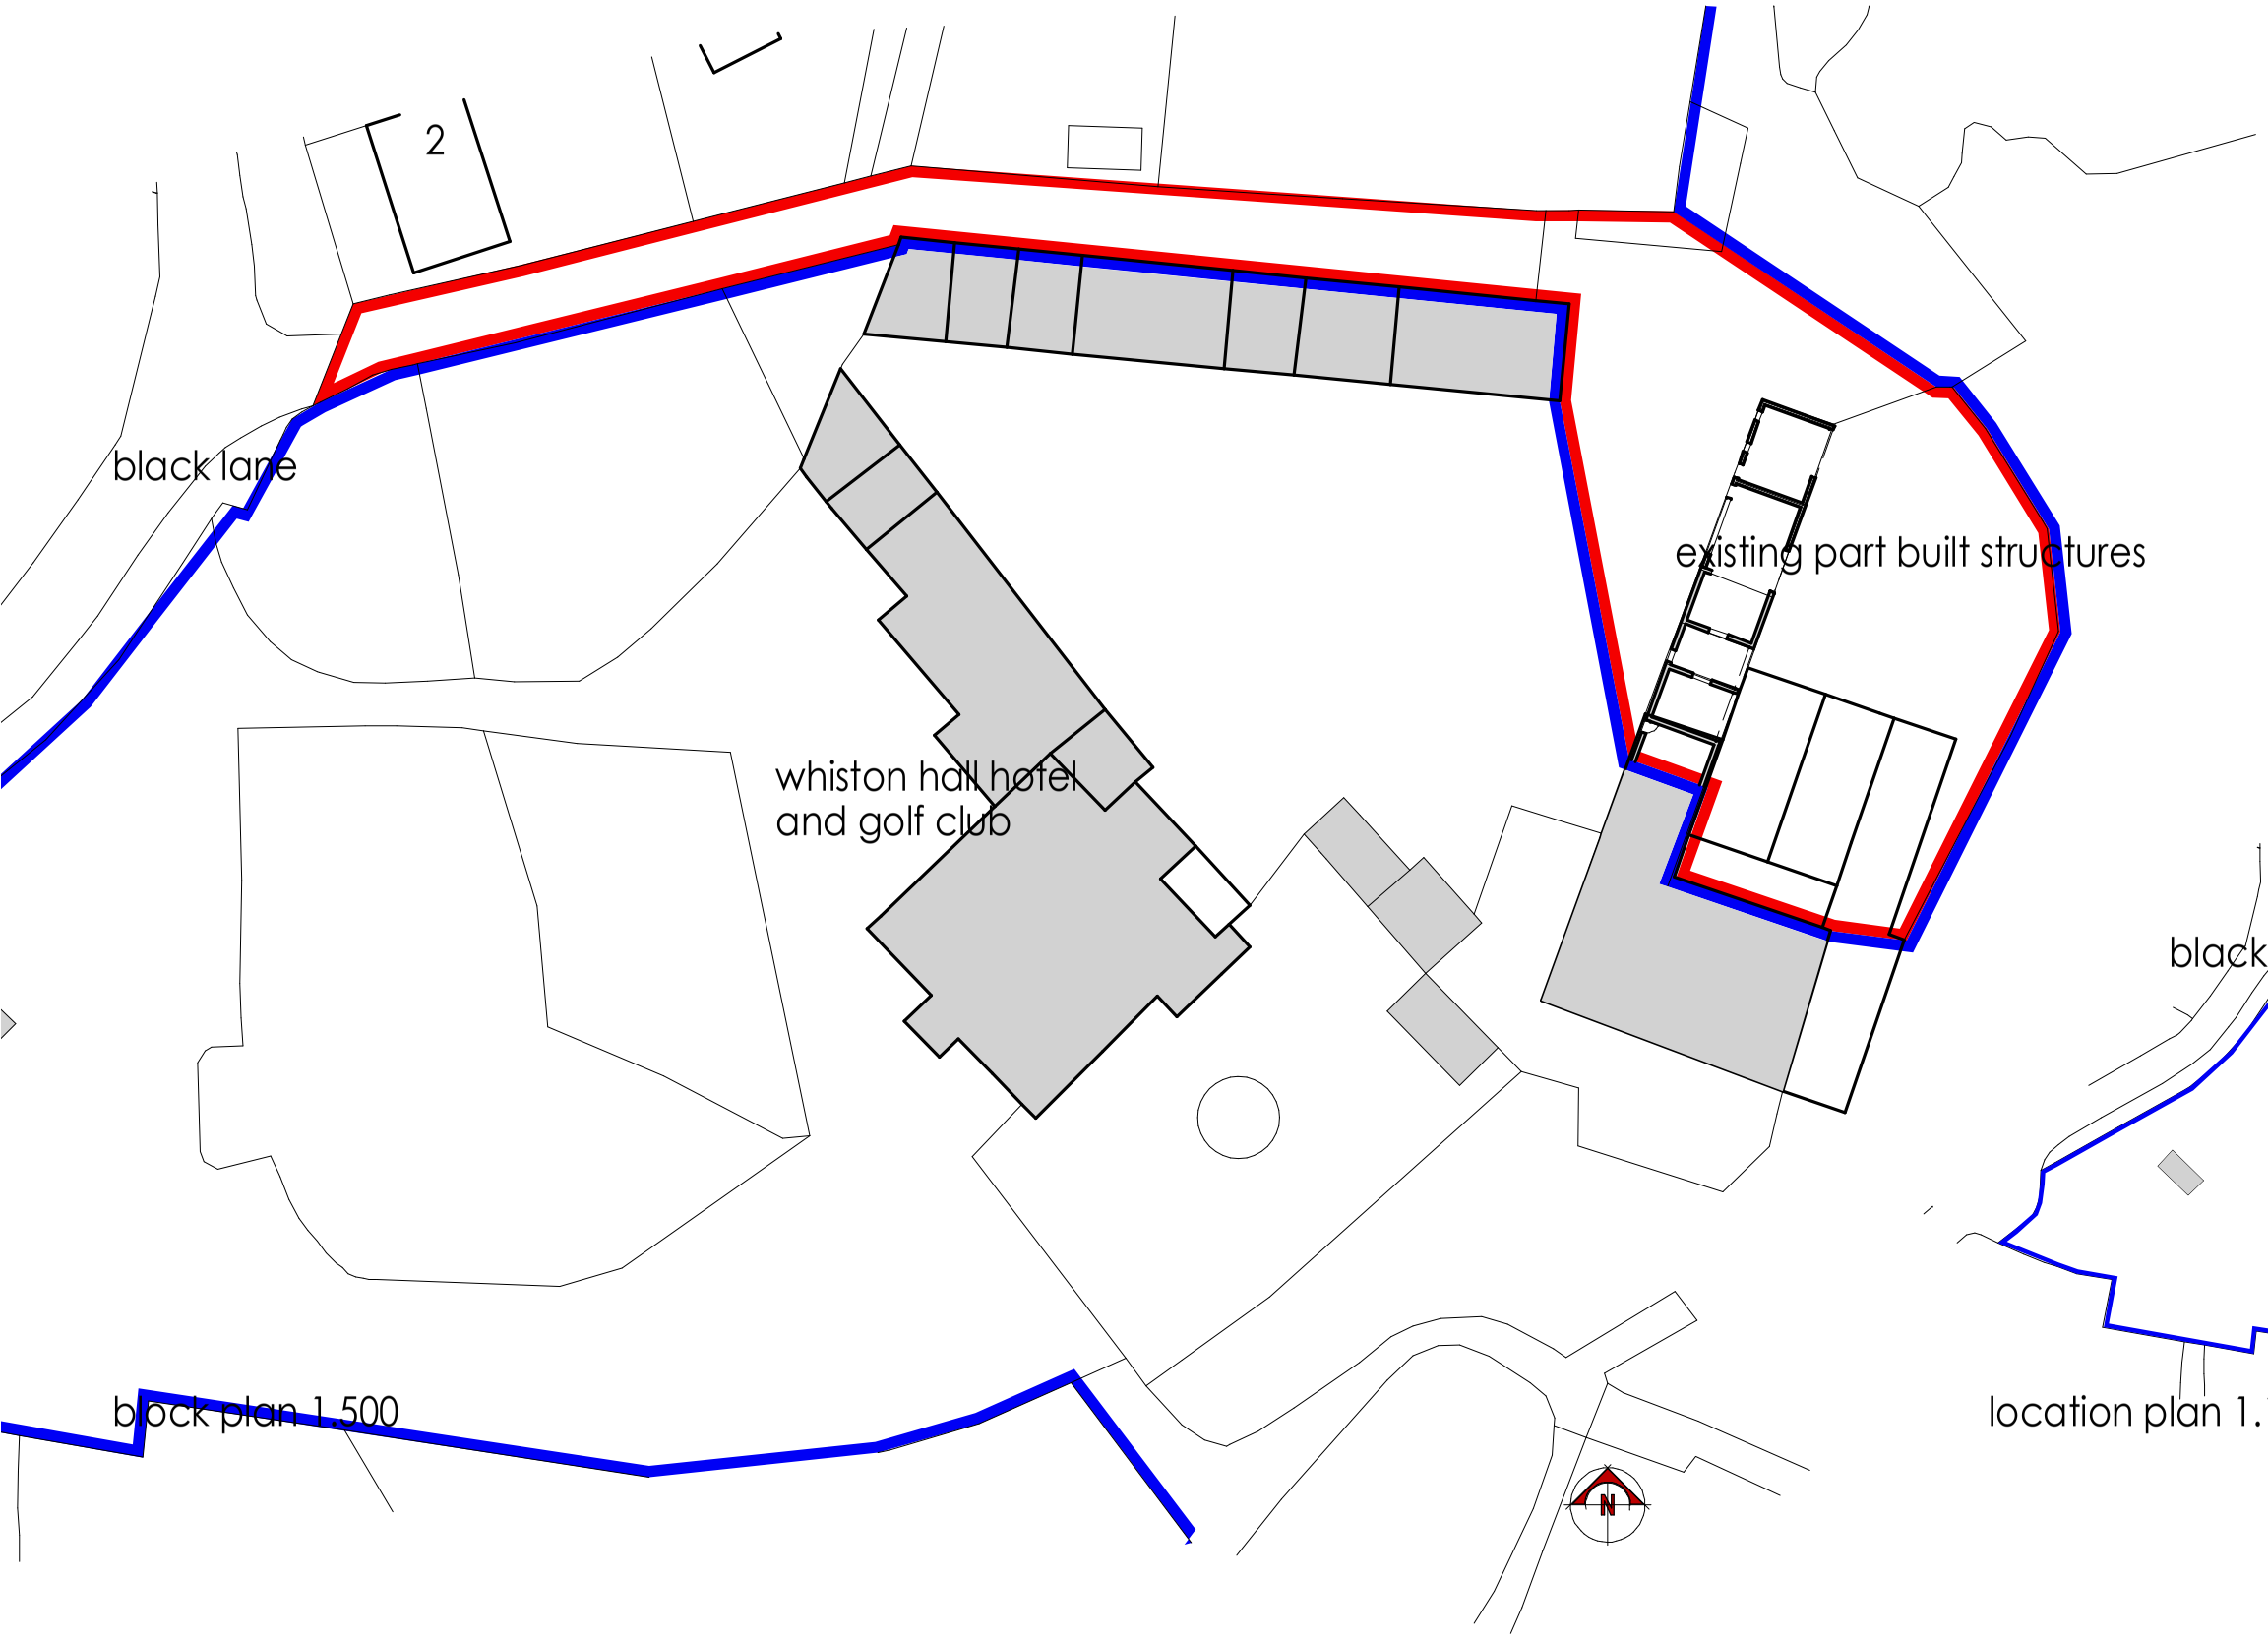


block plan 1.500

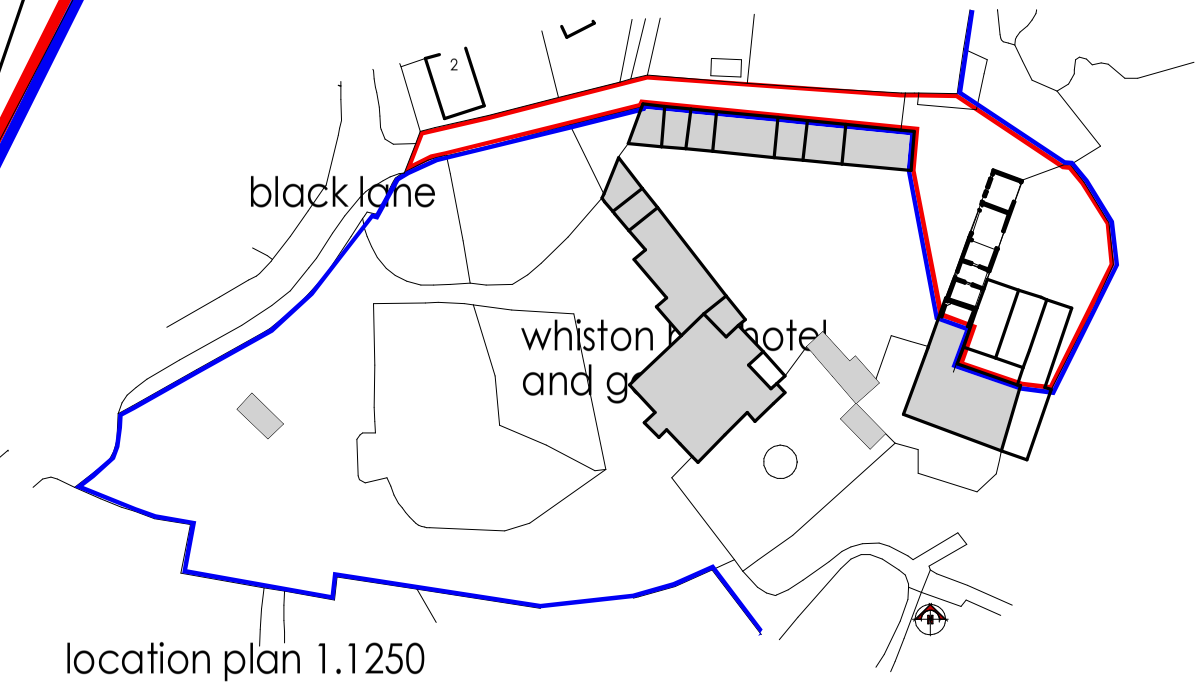


location plan 1.1250

Ordnance Survey, (c) Crown Copyright 2019. All rights reserved. Licence number 100022432

PROPOSED DEVELOPMENT WHISTON HALL GOLF CLUB BLACK LANE ST10 2HZ

david evans
chartered and registered architect
DEP
e mail david@deparchitects.net

| | | | |
|---|---|---|---|
| client | T AND L LTD | dwrg no | TL/WGC/2019/1 |
| project | PROPOSED DEVELOPMENT<br>WHISTON GOLF CLUB<br>block and location | amendments<br>a | |
| date | MAY 2017 | | |

David Evans Practice, No 2 College Fields Farm Dorrington Lane Woore CW3 9RT
Tel: 01630 647750 Mobile 07879892868