GROUND FLOOR - EXISTING FLOOR PLAN

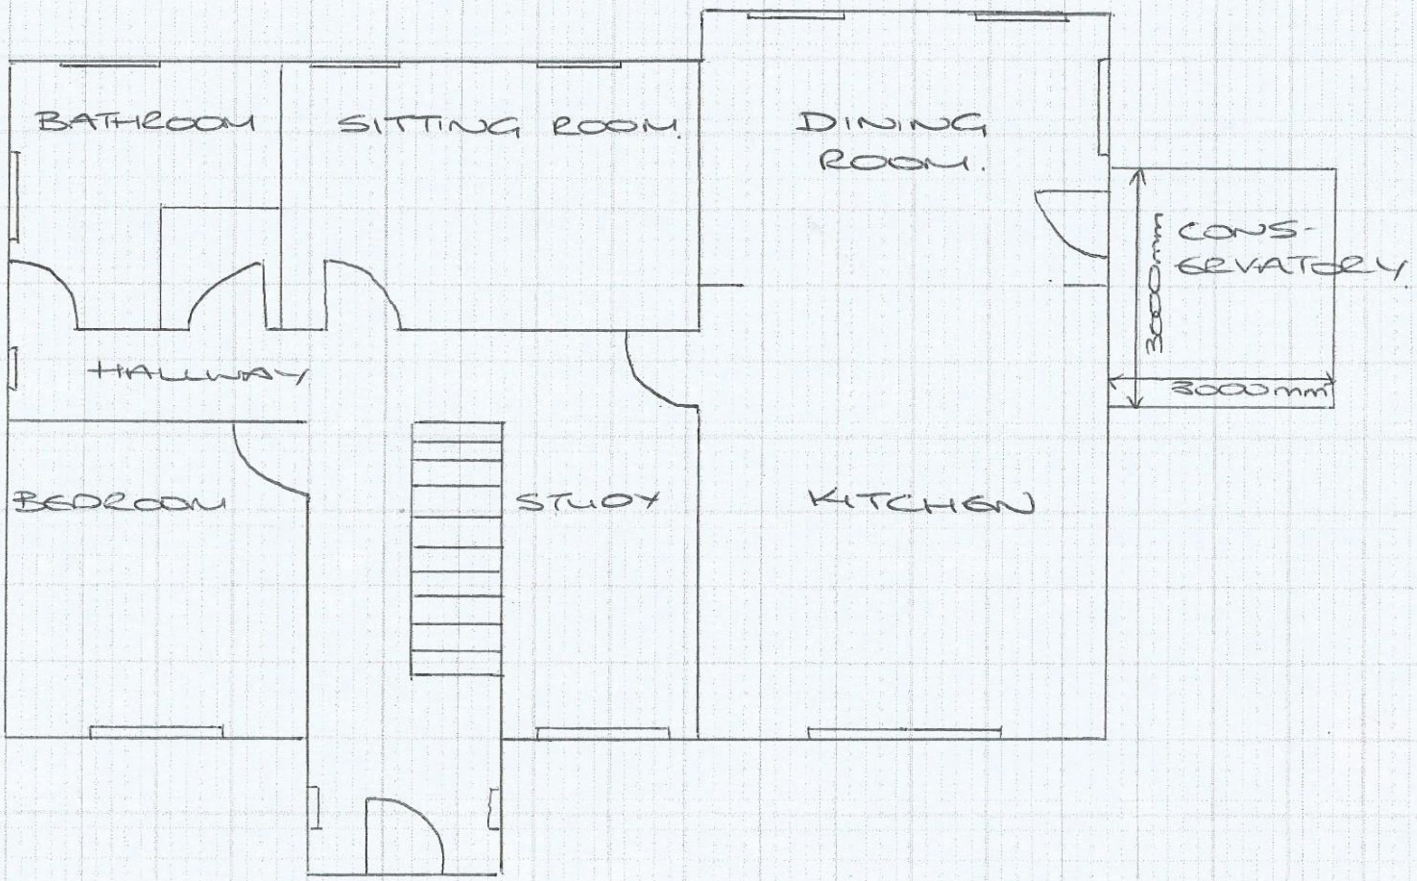

FARVIEW, COMMON LANE, STIO 2NZ - EXISTING GROUND FLOOR PLAN - ISSUE 1

SCALE 1:100. - REF: GFPEXISTIN