FRONT ELEVATION - PROPOSED

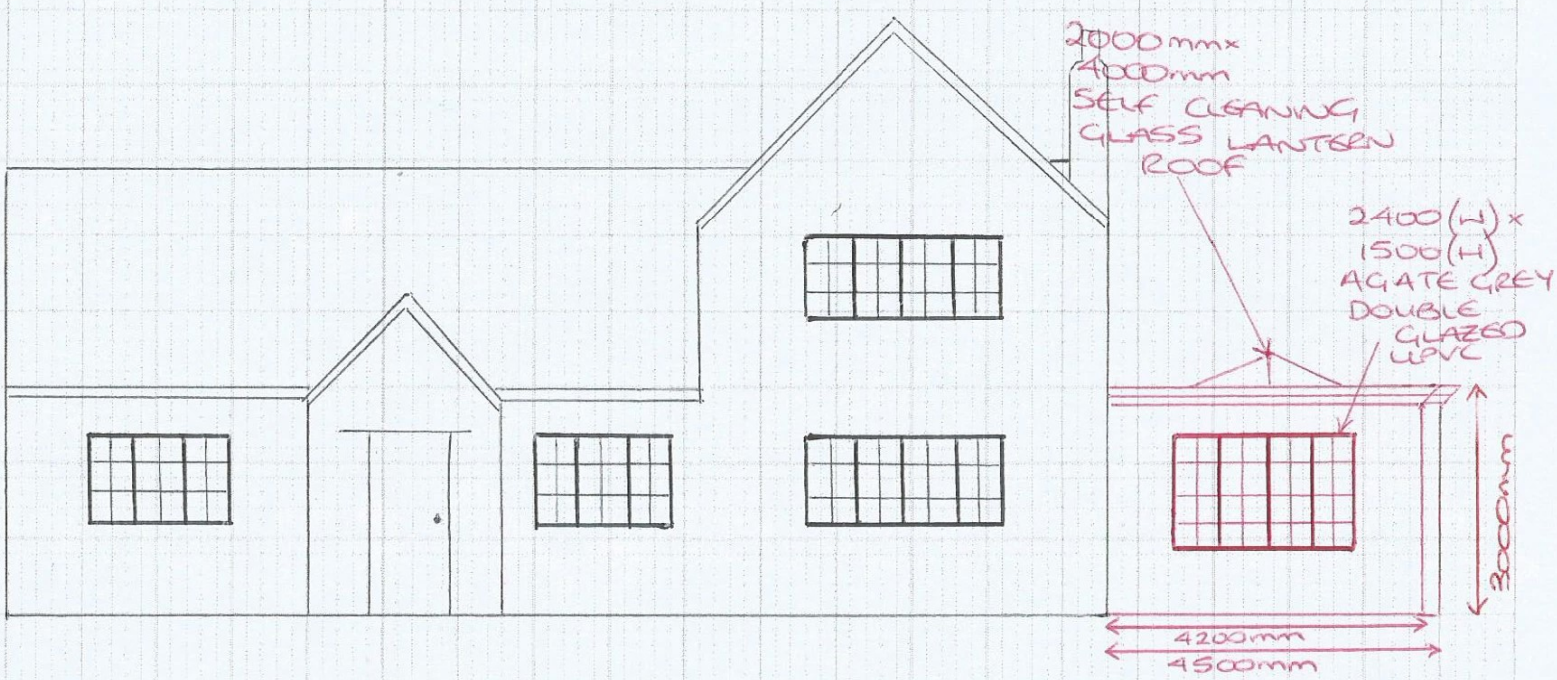

FARVIEW, COMMON LANE, ST10 2NZ - PROPOSED FRONT ELEVATION - ISSUE 1

SCALE 1:100 - REF: PFEPROPOSED