12.5 Scale 1 : 1250

25 62.5 125 m

All heights, sizes and dimensions should be checked on site by the contractor before any work is put in hand.

Figured dimensions should be taken in preference to scaling and any errors or omissions reported to the architect at once

This drawing has been prepared in accordance with the CDM Regulations (Construction Design and Management) and all foreseeable design risks to those involved or affected by construction have been avoided wherever possible

N

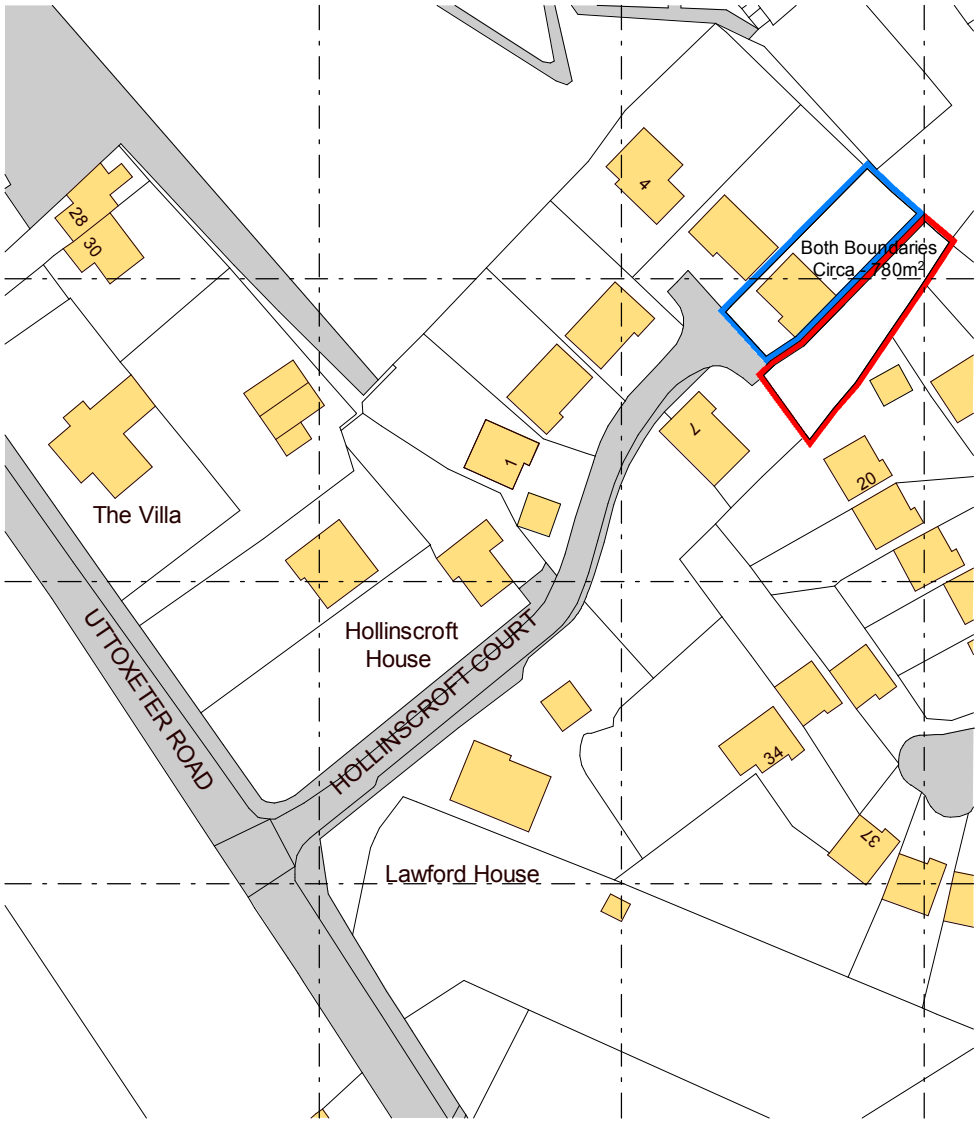

Ordnance Survey, (c) Crown Copyright 2018. All rights reserved. Licence number 100022432

Rev	Date	By	Detail

Drawing status

S3 : Outline Planning

Client

Mr & Mrs I. Mobbs

Project/Location

1 No. new dwelling with all matters reserved

Land Adjacent to No. 6
Hollinscroft Court, Uttoxeter Road,
Tean, ST10 4SD

SMYTHEMAN ARCHITECTURAL

12 High Street
Tean, Stoke-on-Trent
ST10 4DZ
United Kingdom

T +44 (0)1538 722097
F +44 (0)1538 722185
mail@smytheman.co.uk
www.smytheman.co.uk

Drawing title

Location Plan

Scale(s)	Date	Drawn	Checked	Job No.
1 : 1250 @A4	06-19	BJ	TM	3137

Drawing number **Revision**

MOBB-SA-XX-XX-DR-A-0101

\\NAS-6E-EB-28\Documents\Drawings\Current Drawings\3137 MOBBS\01-Architectural\01 WIP\CAD\XX19-SA-XX-XX-M3-A_Site_Appraisal.rvt