

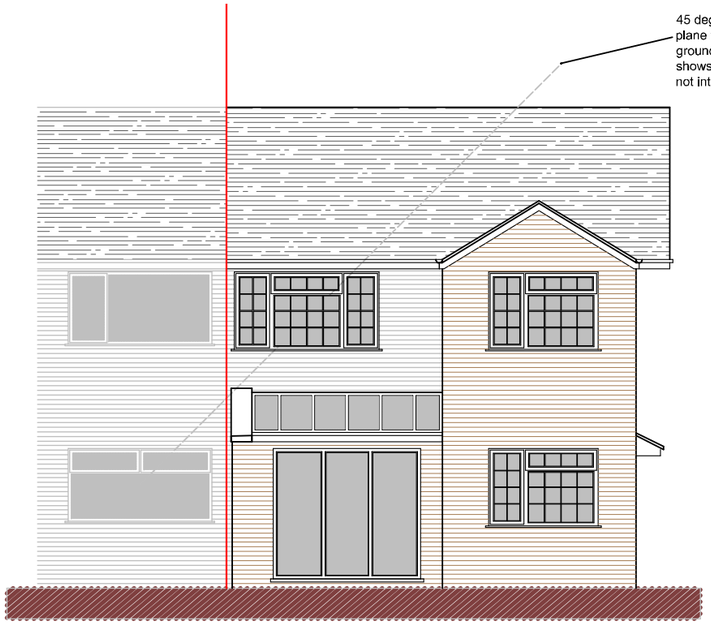



Rear Elevation

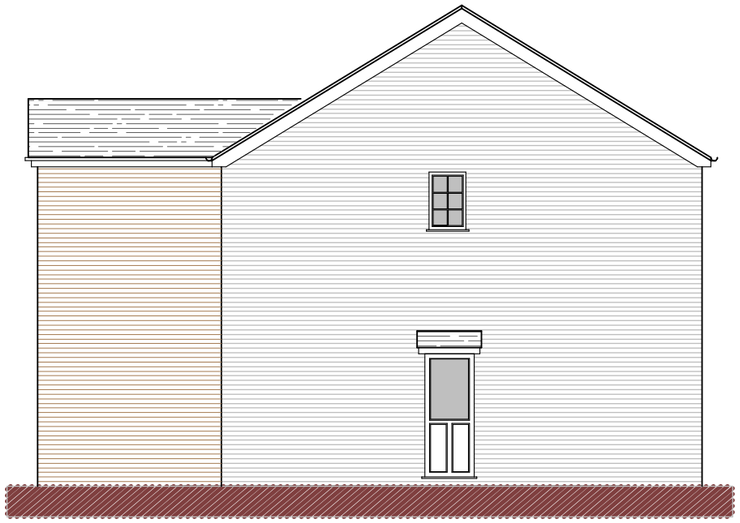


Side (North) Elevation

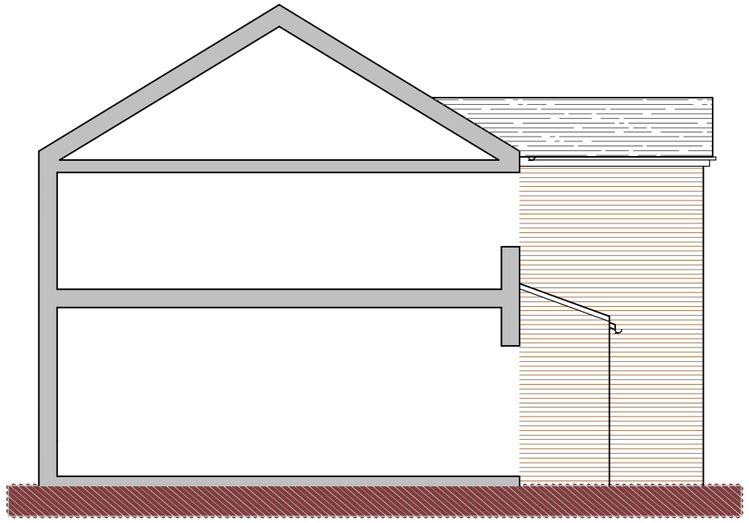

Side (South) Elevation

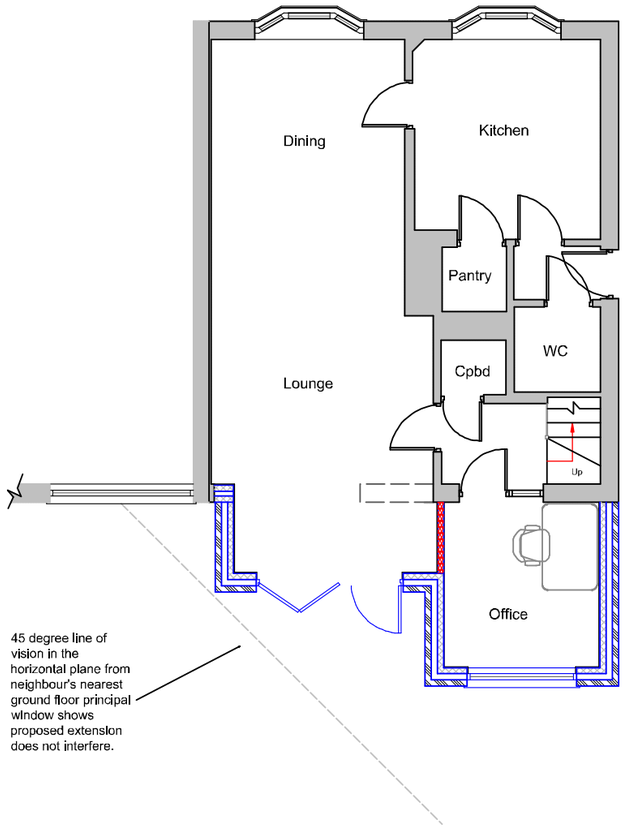

Ground Floor Plan

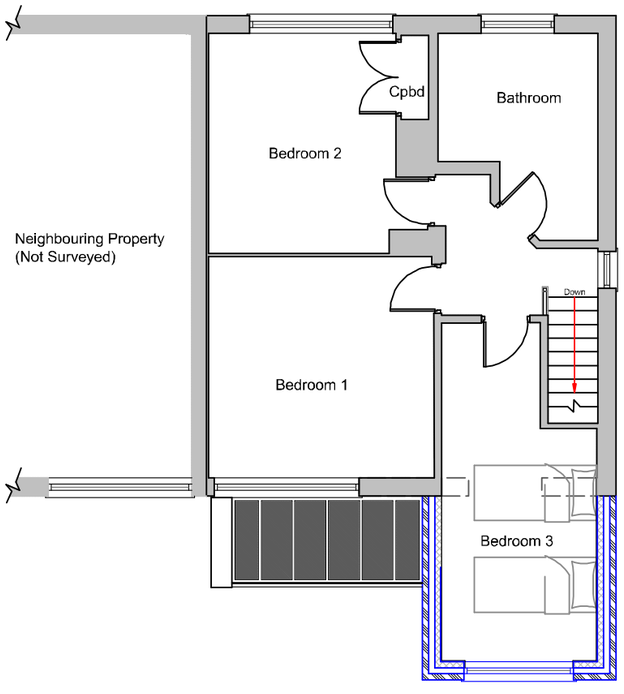

First Floor Plan

Metres

1 2 3 4 5 10

SCALE 1:100

DBD Architectural Consultancy ©2019

1. Copyright is vested with DBD Architectural Consultancy.

2. All dimensions to be checked on site before proceeding.

3. Contractor to check/adjust dimensions of new work to suit existing conditions.
Do not assume existing structure or details are plumb, square or level.

4. Contractor must notify the architect of any discrepancies before proceeding.

5. All drawings to be read in conjunction with all other consultants drawings and specs.

Rev	Date	Description
C	02.09.19	Amendments made after planners comments
B	22.08.19	Amendments made after planners comments
A	06.07.19	Change to Option 2

DBD Architectural Consultancy

DBD Architectural Consultancy Ltd
50 Broad Street, Leek,
Staffordshire, ST13 5NS
01538 383118
mail@dbdconsultants.co.uk
www.dbdconsultants.co.uk

Client
Mr & Mrs Marson
4 Mollats Close, Leek
ST13 7AJ

Project
Proposed Two-Storey
Rear Extension

Title
Floor Plans & Elevations
as Proposed

Stage: Planning

Size: A3
Scale: 1:100

Date: 28.05.19

Job No: 1928

Drawing Number: PL 03C