

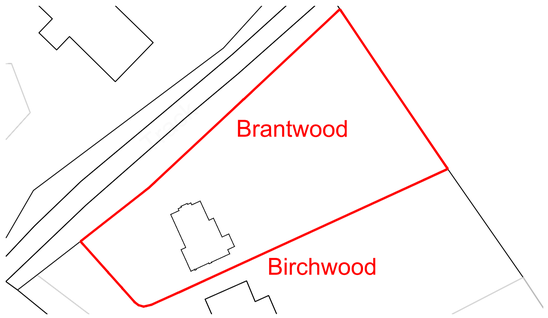



EXISTING BLOCK PLAN - 1:500

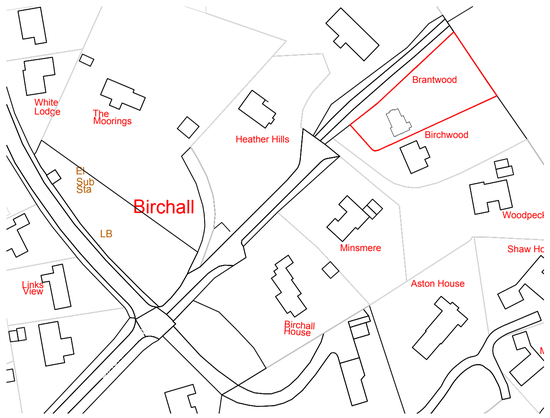

EXISTING LOCATION PLAN - 1:1250

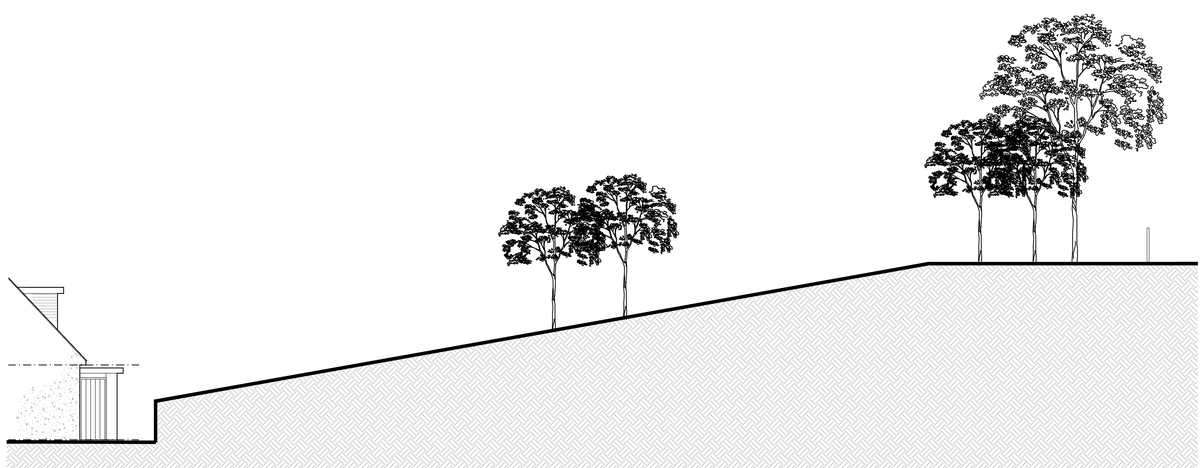

EXISTING SECTION X-X - 1:100

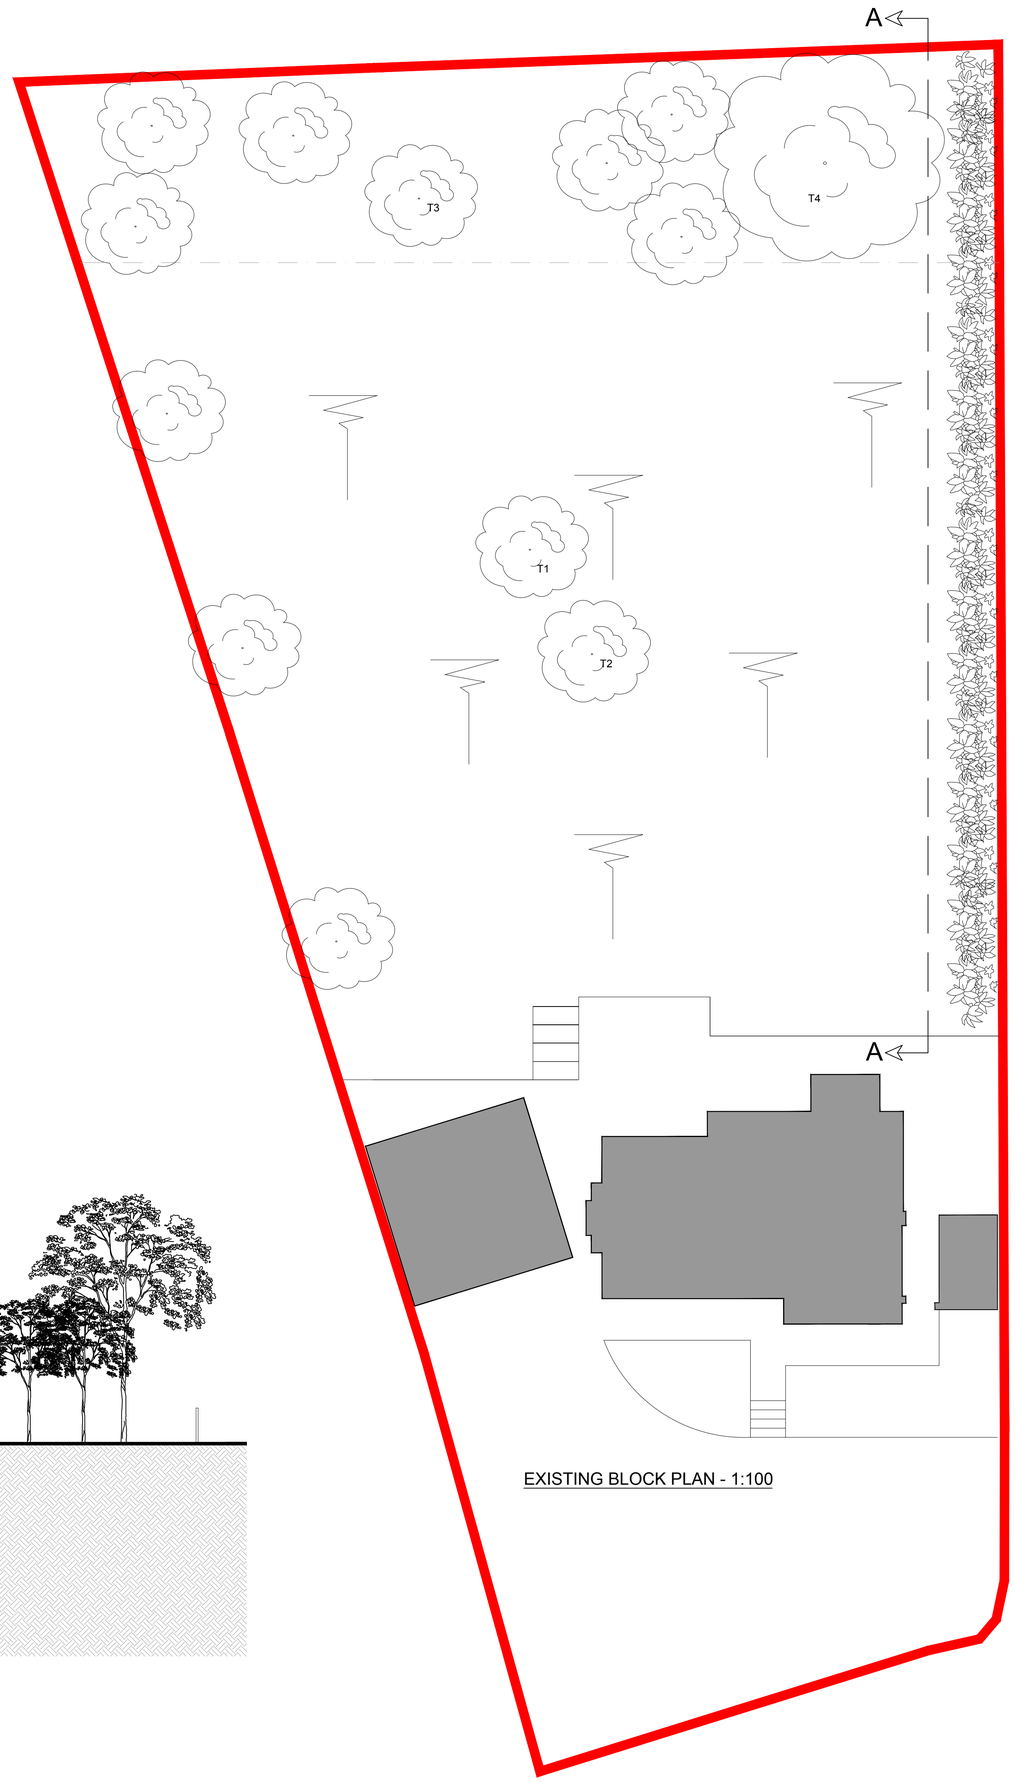

EXISTING BLOCK PLAN - 1:100

FOREFRONT
DEVELOPMENT CONSULTING
4 Ridge House, Ridge House Drive, Festival Park, S-O-T. ST1 5SJ
Office 01782 216912 WWW.FOREFRONTDC.UK

CLIENT

MR T Drinkwater

PROJECT

Retrospective application for engineering works to garden at 'Brantwood', Biirchall Lane, Birchall, Leek, Staffordshire. ST13 5RA

TITLE

Existing Plans and Section X-X
OS Licence - 0100031673

SCALE	DRAWN
1:50 @ A1	ATG
DRG NO.	DATE
18-112-10	21 / 08 / 19

REV.	DESCRIPTION	DATE

The contents of this drawing are the copyright of Forefront Development Consulting .