


PROPOSED BLOCK PLAN - 1:500

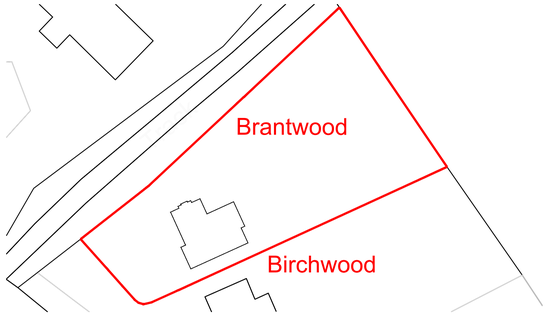


PROPOSED LOCATION PLAN - 1:1250




PROPOSED SECTION X-X - 1:100

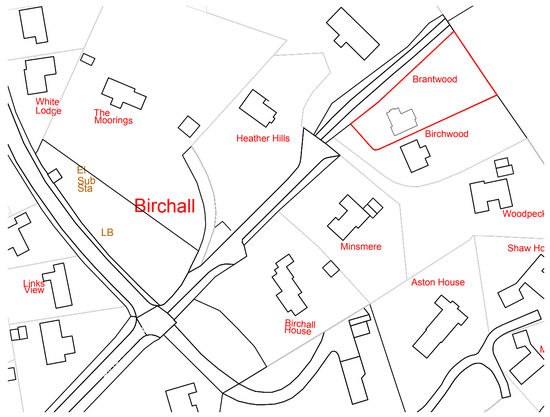


PROPOSED BLOCK PLAN - 1:100

FOREFRONT
DEVELOPMENT CONSULTING
4 Ridge House, Ridge House Drive, Festival Park, S-O-T. ST1 5SJ
Office 01782 216912 WWW.FOREFRONTDC.UK

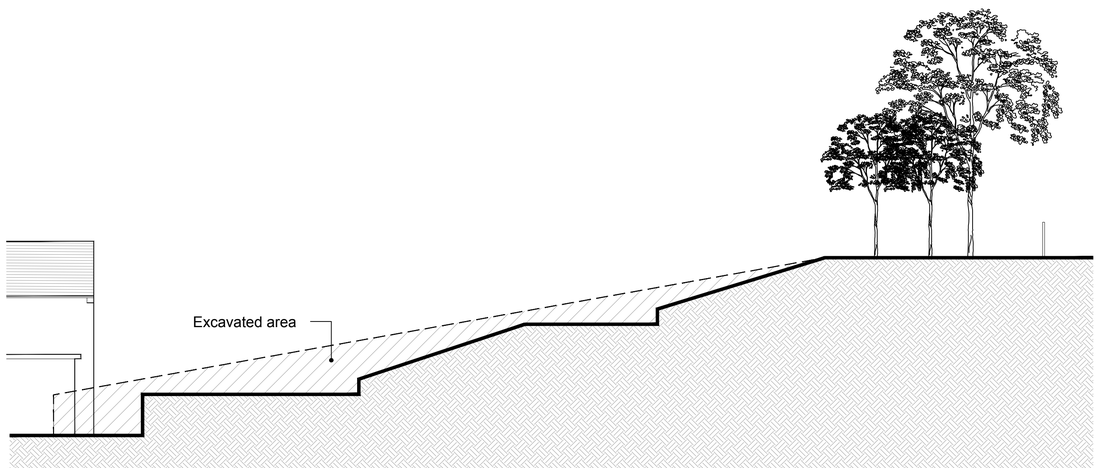CLIENT

MR T Drinkwater

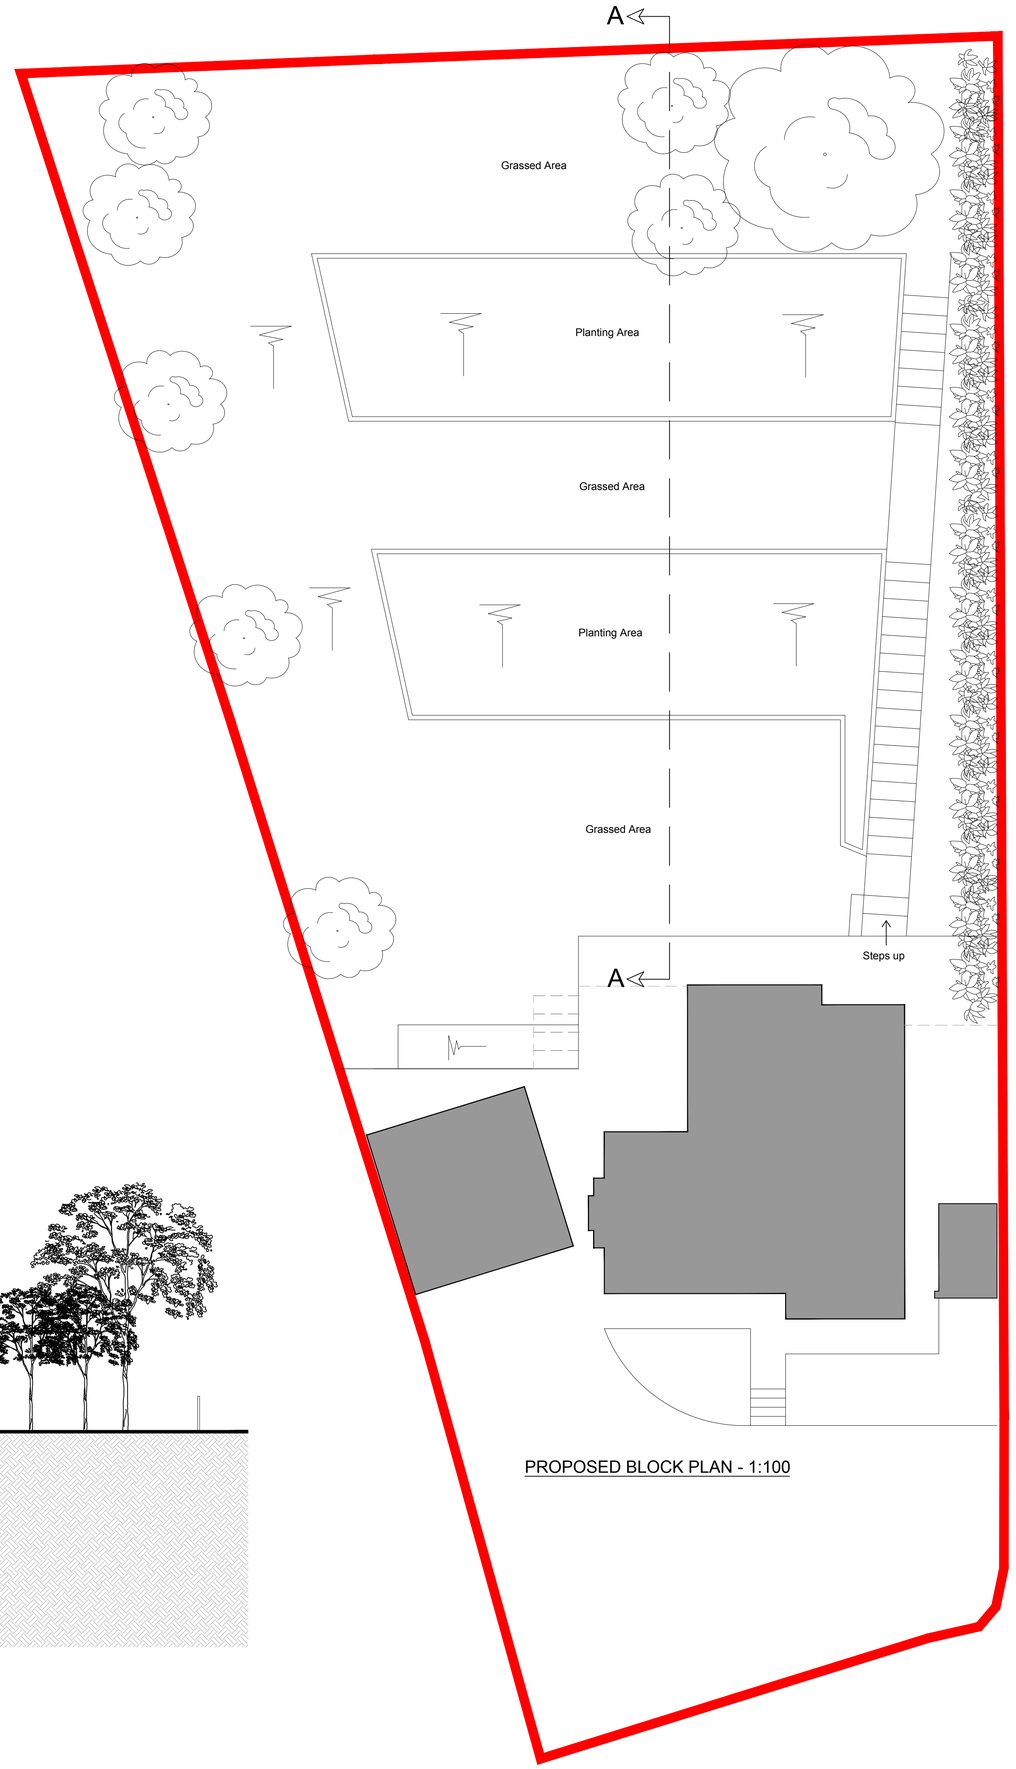PROJECT

Retrospective application for engineering works to garden at 'Brantwood', Biirchall Lane, Birchall, Leek, Staffordshire. ST13 5RA

TITLE

Proposed Plans and Section X-X
OS Licence - 0100031673

| SCALE | DRAWN |
|---|---|
| 1:50 @ A1 | ATG |
| DRG NO. | DATE |
| 18-112-11 | 21 / 08 / 19 |

| REV. | DESCRIPTION | DATE |
|---|---|---|

The contents of this drawing are the copyright of Forefront Development Consulting .