


EXISTING WEST ELEVATION

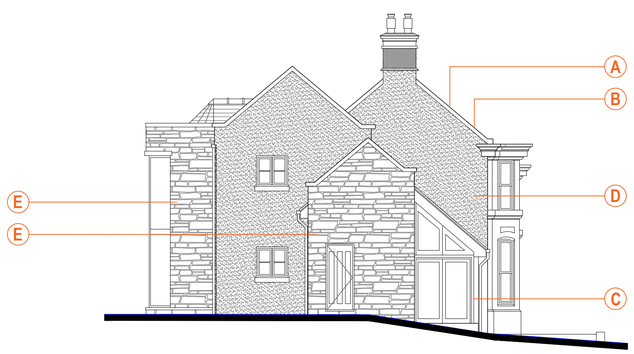

EXISTING SOUTH ELEVATION



EXISTING NORTH ELEVATION



EXISTING EAST ELEVATION

SCALE : 0 2 4 6 8 10

0.M 10.M

KEY: -

- (A) Grey Roof Tiles
- (B) Sandstone coping
- (C) Timber windows / sliding folding doors
- (D) White render to match that of existing building
- (E) Random Coursed Sandstone to match that of existing building

Revision	Description	Date
1	TITLE BLOCK TEXT UPDATED	29.08.19

NB DA Architects

www.nbda-architects.co.uk Tel 01625 575550

Client PETER WRIGHT

Project DUNWOOD HOUSE

Drawing EXISTING ELEVATIONS @1-100

Drawing No. 1739-HD-009 Revision 1

Scale 1:100@A1 Date 15.07.19. Drawn EJB

This drawing is copyright of N.B.D.A. Ltd. and should not be reproduced without permission.

A1 Drawing