KEY

The ORANGE line indicates boundary of original footprint of property.

The GREEN line indicates boundary of existing footprint of property.

The PURPLE line indicates boundary of Planning Permission Approval - SMD/2018/0754

0 2 4 6 8 10

0.M 10.M

N

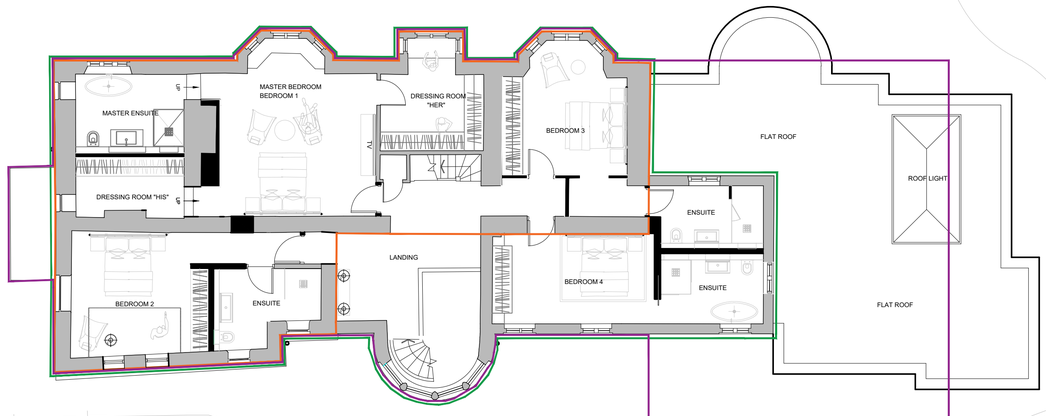

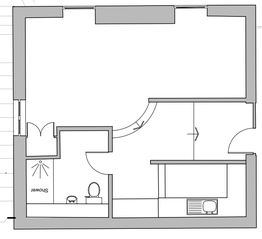

Revision	Description	Date
2	TITLE BLOCK TEXT UPDATED	29.08.19
1	Planning Approval SMD/2018/0754 footprint included.	22.07.19.

NB Architects DA

www.nbda-architects.co.uk Tel 01625 575550

Client PETER WRIGHT

Project DUNWOOD HOUSE

Drawing PROPOSED FIRST FLOOR PLAN @1-100

Drawing No. 1739-HD-011 Revision 2

Scale 1:100@A1 Date 15.07.19. Drawn EJB

This drawing is copyright of N.B.D.A. Ltd. and should not be reproduced without permission.

A1 Drawing