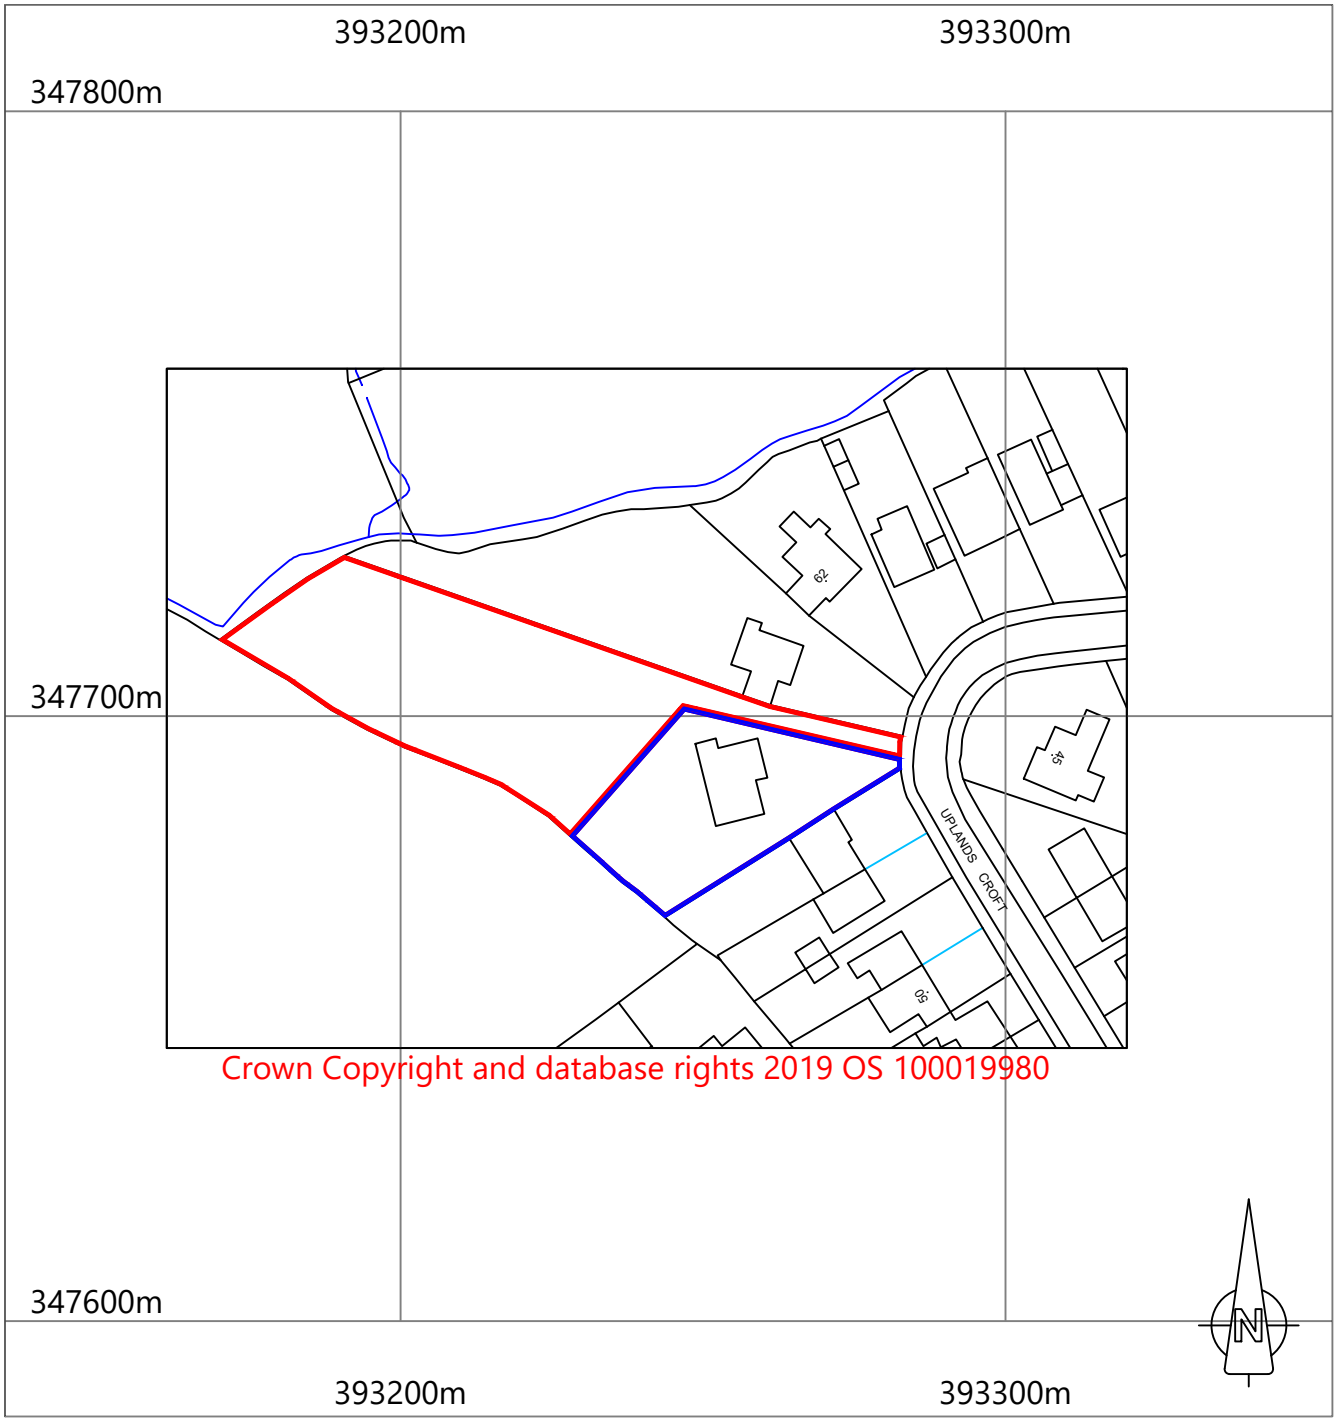


Crown Copyright and database rights 2019 OS 100019980

PROPOSED RESIDENTIAL DEVELOPMENT (MAXIMUM 3 No. DWELLINGS)

LAND AT 58 UPLANDS CROFT WERRINGTON STOKE-ON-TRENT ST9 0LF

Location Plan

Scale 1:1250 at A4

Mark Blood
Building Design
Architectural Services