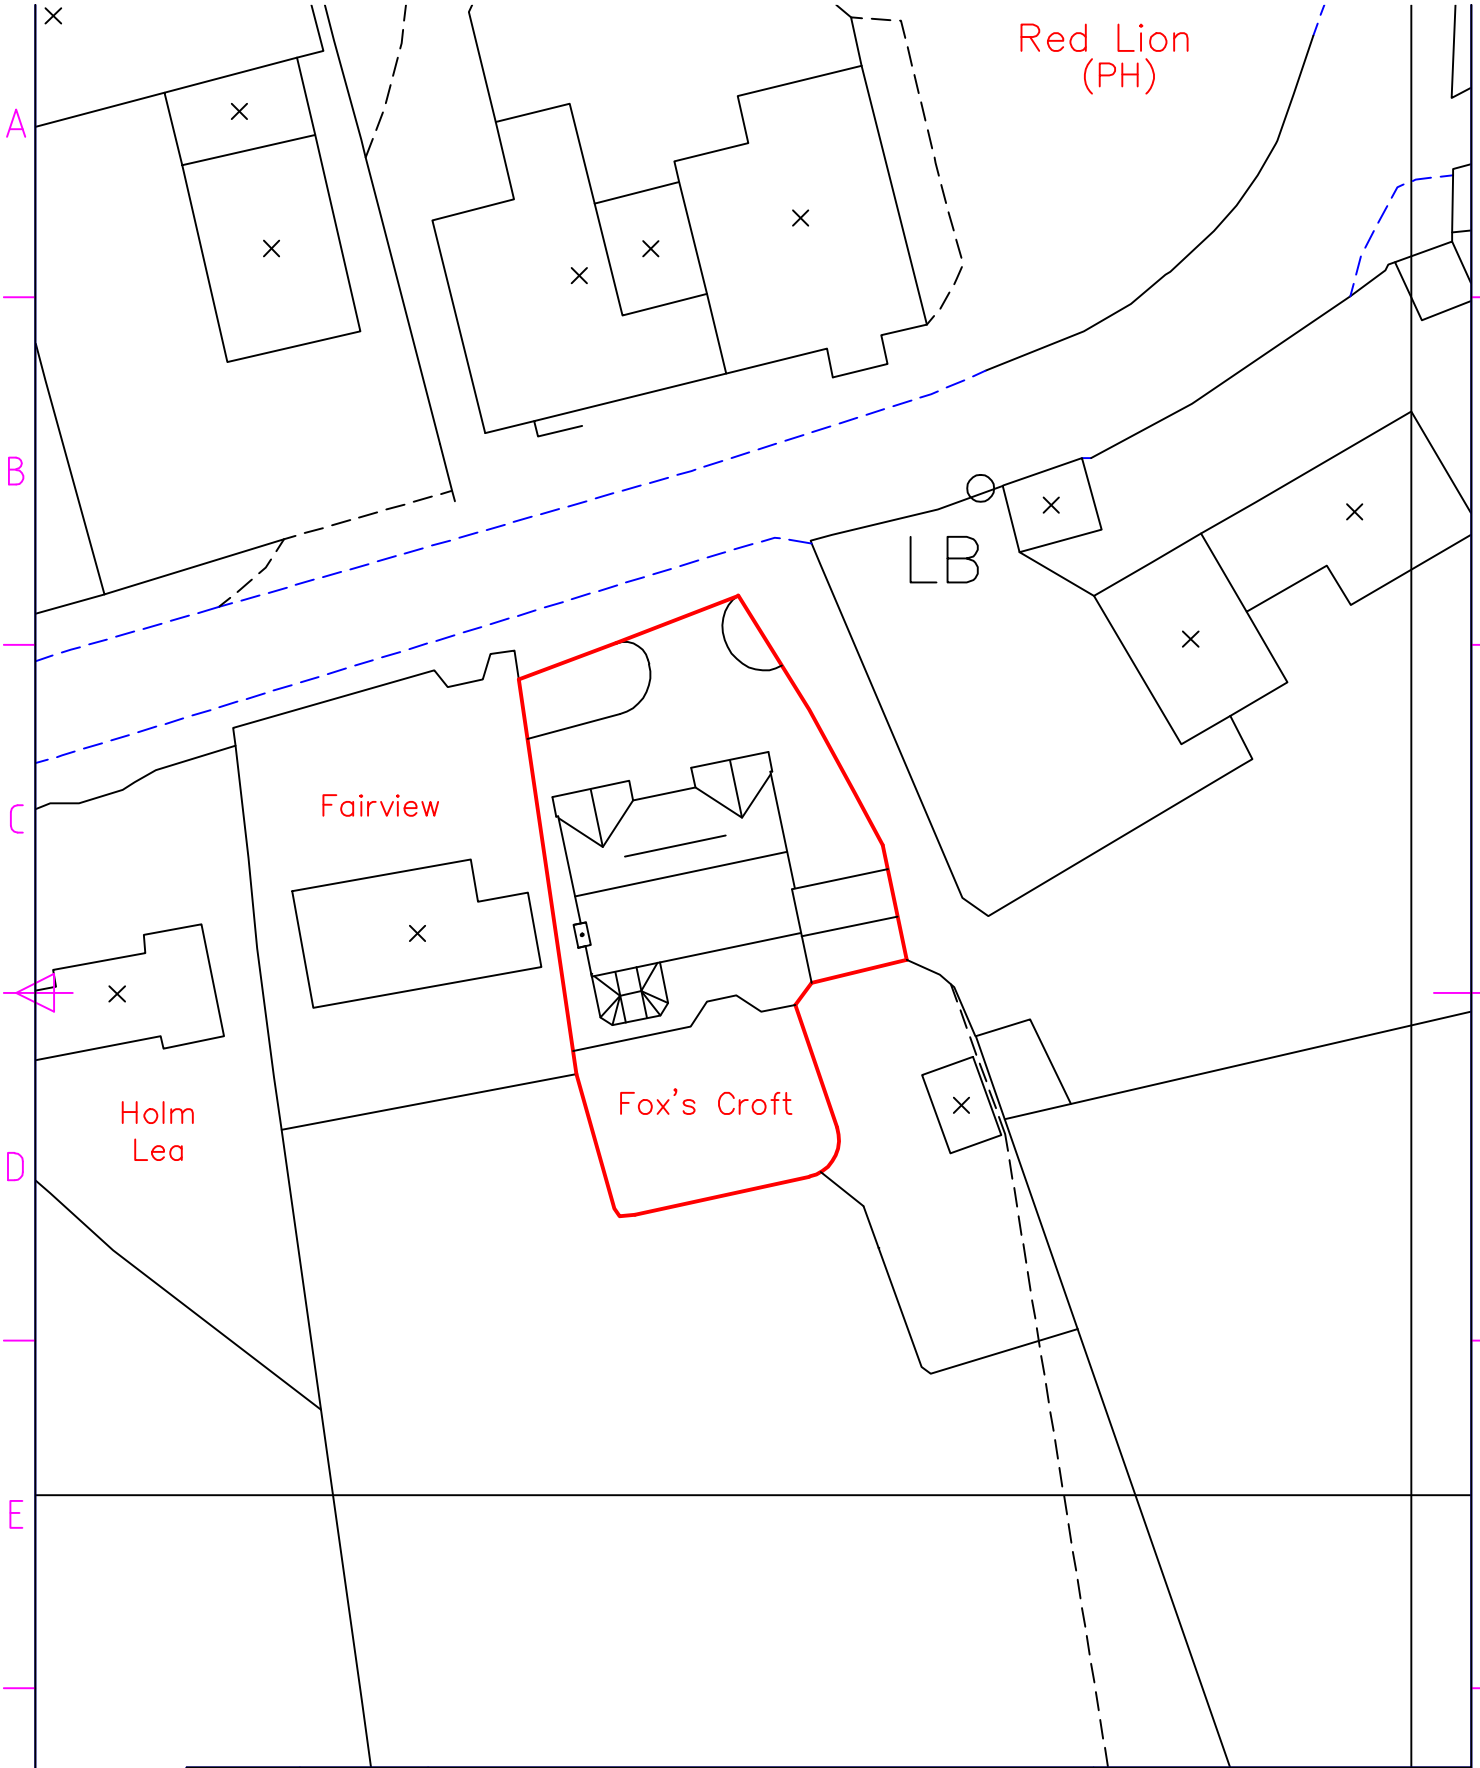

Itemref	Quantity	Title/Name, designation, material, dimension etc			Article No./Reference	
Designed by A W Newby		Checked by A W Newby	Approved by - date Awaiting - XX/03/2010	File name Ex Block.dwg	Date 01/03/2010	Scale 1:500

PME Planning Services

Existing Block Plan