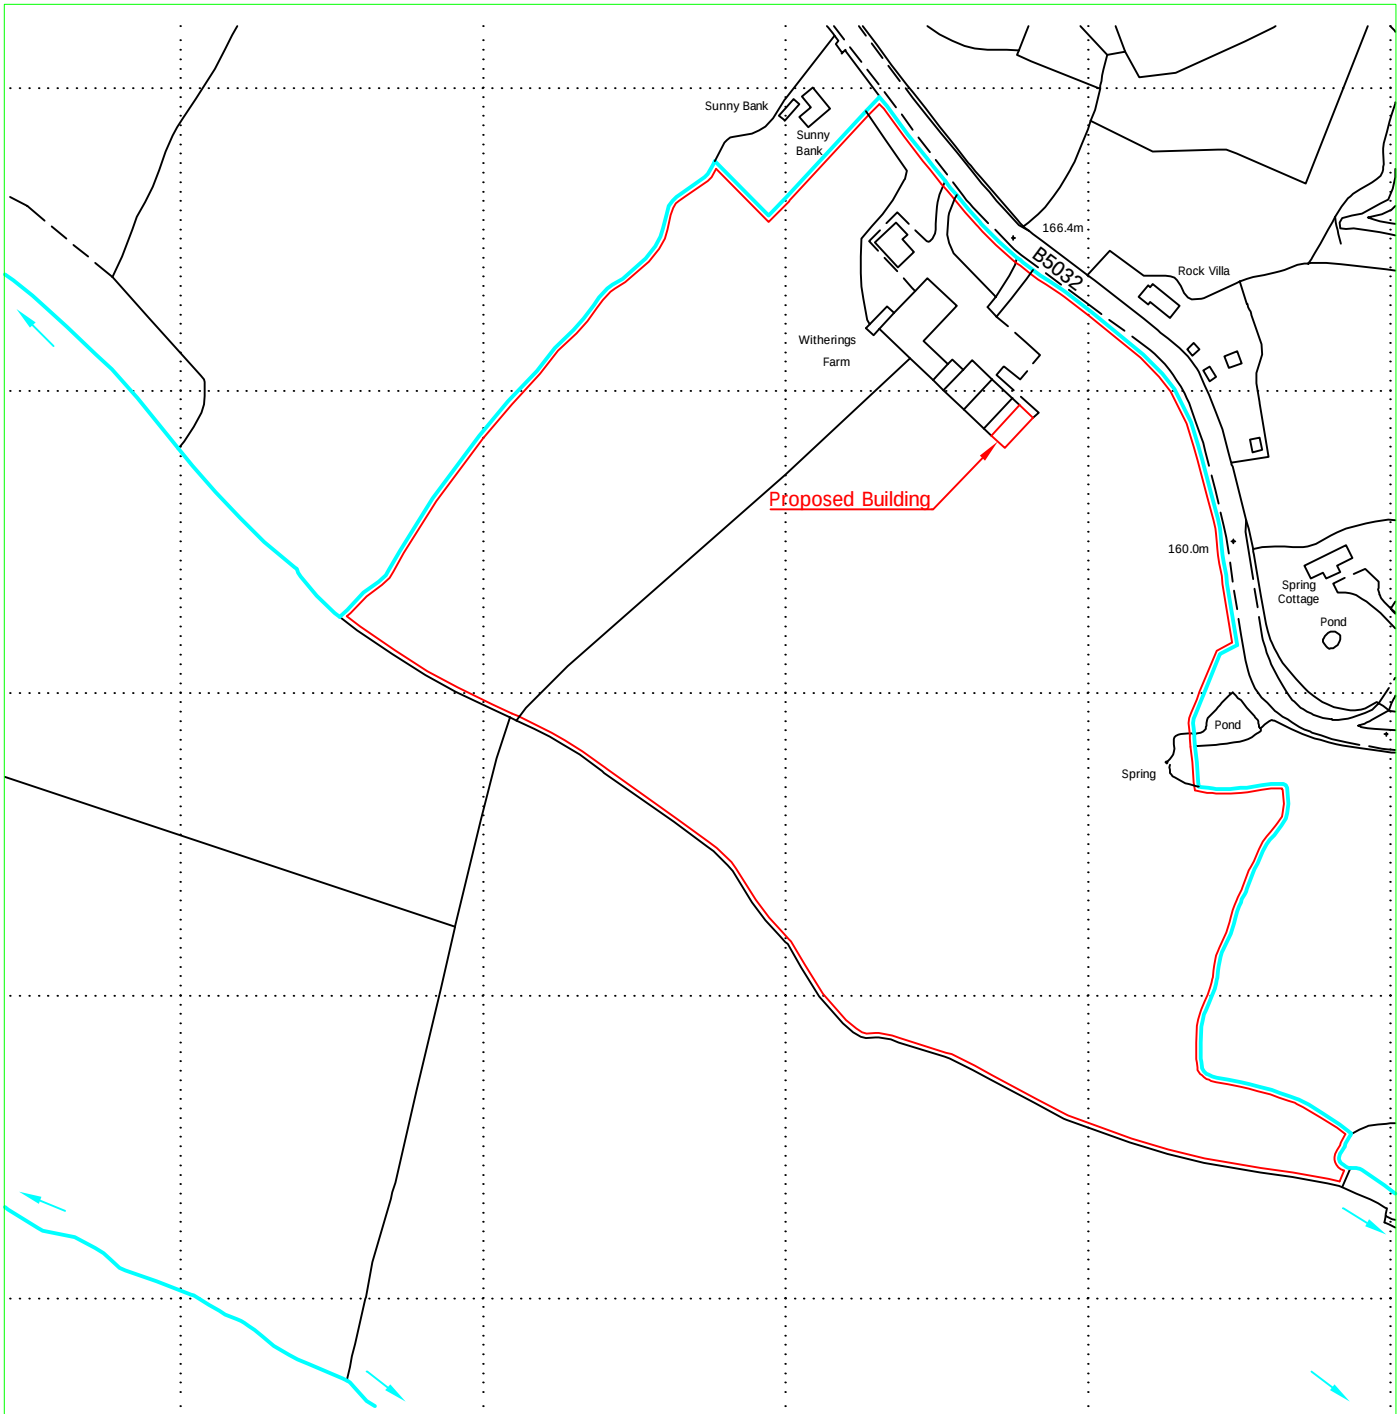

Ordnance Survey (c) Crown Copyright 2010. All rights reserved. Licence number 100020449

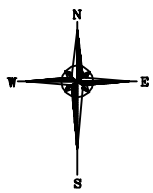

Reproduced from Ordnance Survey digital map data, 1:2500 scale, by permission of Ordnance Survey on behalf of The Controller of Her Majesty's Stationery Office.
© Crown copyright. All rights reserved. Licence Number: 100046980

Client:	Mr W Keeling, Witherings Farm, Cheadle Road, Alton. ST10 4DH	Drawn: Dianne Critchlow	Designed:
Project:	Proposed Agricultural Building	Checked:	Approved:
Title:	Location plan	Index no.:	Date: 08/03/10
		Scales: 1:2500 @ A4	

Allen & Hunt Ltd
Construction Engineers

Narlow Works, Thorpe
ASHBOURNE. DE6 2AT
Tel: 01335 350419
Fax: 01335 350533

Drg. No. 772-003

Rev.

PDF created with pdfFactory trial version www.pdffactory.com