

Notes

Jennings Design Associates take no responsibility for any dimensions obtained by scaling from this drawing. If no dimension is shown the recipient must ascertain the dimension specifically from the Architect or by site measurement. Supplying this drawing in digital form is solely for convenience and no reliance may be placed on digital data. All data must be checked against hard copy. Dimensions must be checked on site. Any discrepancies must be reported to the Architect immediately. This drawing is copyright of Jennings Design Associates

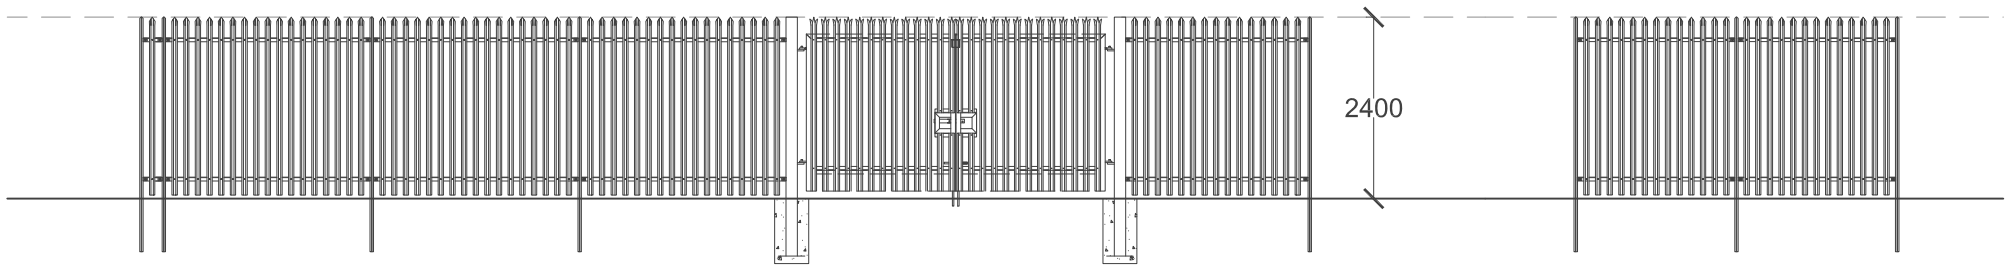

Front Elevation @ 1:100


Side Elevation @ 1:100

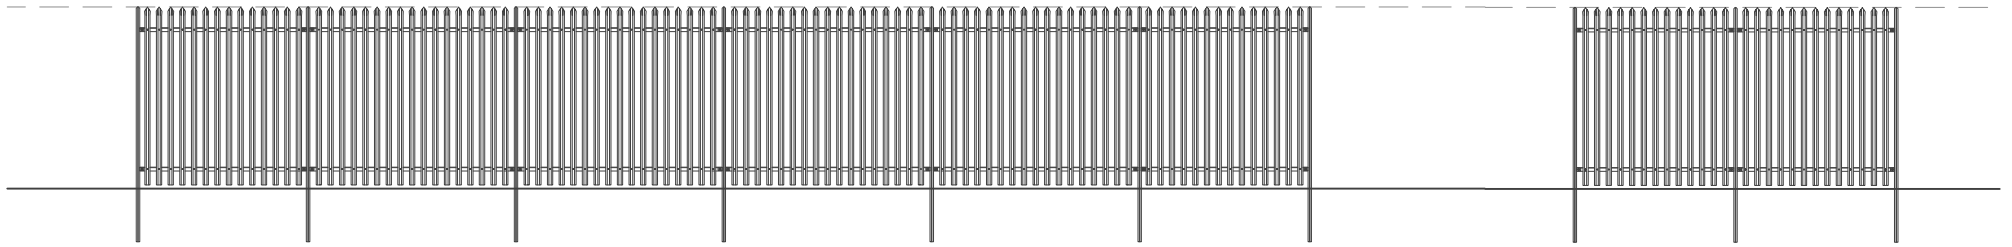

Rear Elevation @ 1:100

Side Elevation @ 1:100

Pumping Station Plan @ 1:100

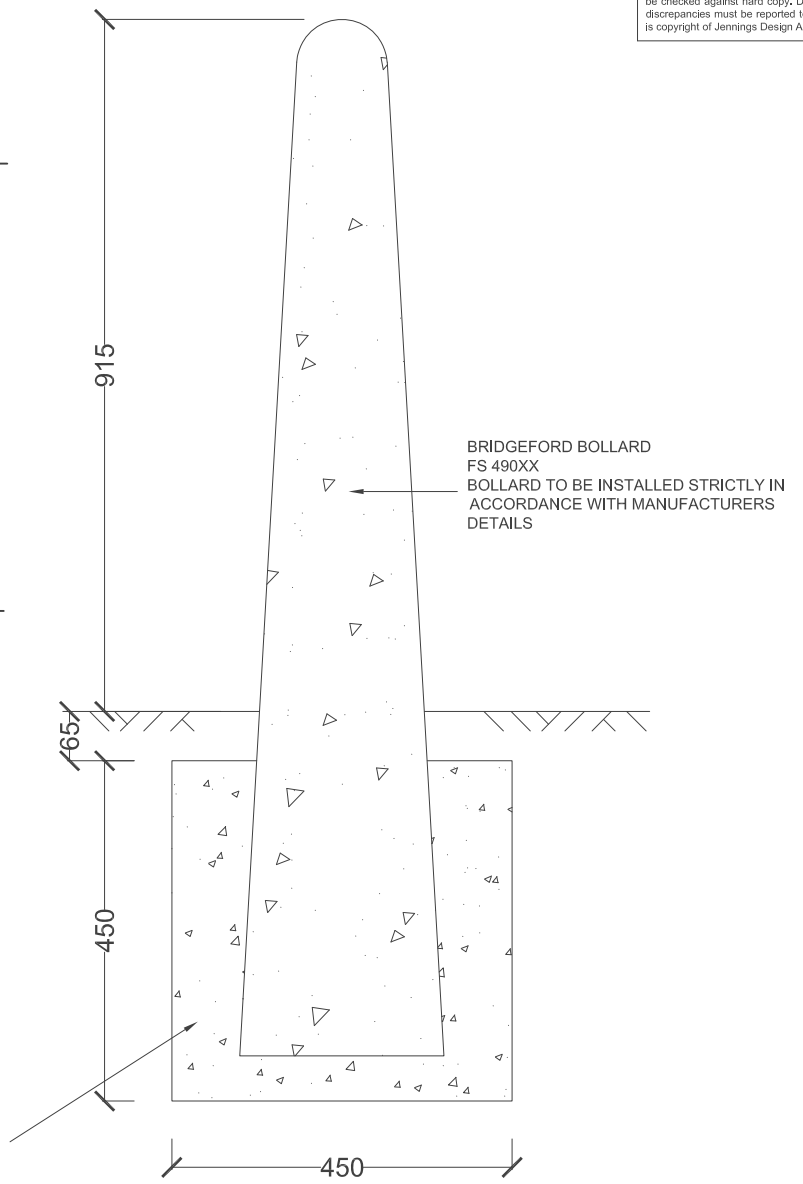

Precast Concrete Bollard
Detail @ 1:10

Rev	Description	Date	By
-	-	-	-

j d a architects
Info@jda-architects.com
www.jda-architects.com
manchester: 0161 336 5011
liverpool: 0151 665 0112

Client:	Bowsall Development Ltd
Project:	Mount Road, Leek
Project Status:	PL - Planning

Scale:	@ original size	Date:	Drawn by:	Checked By:
1:100	A3	11/06/19	SBk	TK

Project Number	Drawing Number		
902	A	DR	601

Description	Rev
Pumping station plan and elevations	-

0 1m 2m

Scale 1:100

Z:\902 - Mount Road, Leek\Drawings\Live\jdas\902_A_DR_601 PumpingStationPlanandElevations.dwg