



Front Elevation with Typical Section through First Tier of Garden off Kitchen 1:100

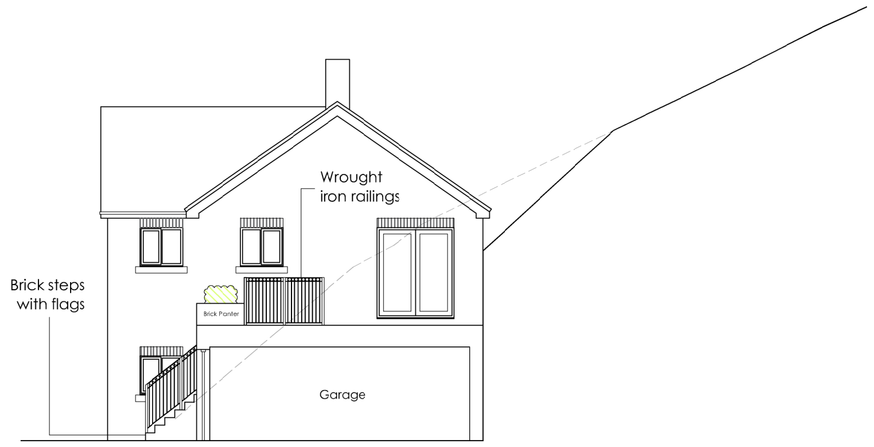


Side Elevation with Typical Section BB 1:100

Copyright of this drawing is vested in the Architect and it must not be copied or reproduced without consent. Figured dimensions only are to be taken from this drawing. All contractors must visit the site and be responsible for taking and checking all dimensions relative to their work. Hewitt&Carr Architects Ltd are to be advised of any variation between drawings and site conditions.
CLIENTS ASE ADVISED TO CLARIFY DIMENSIONS WITH THE ARCHITECT PRIOR TO SETTING OUT AND NOT TO SCALE FROM THE DRAWING

Rev.	Drawn	Comments	Date
A	BVC	Patio changed to grass and railing design amended.	07.06.19

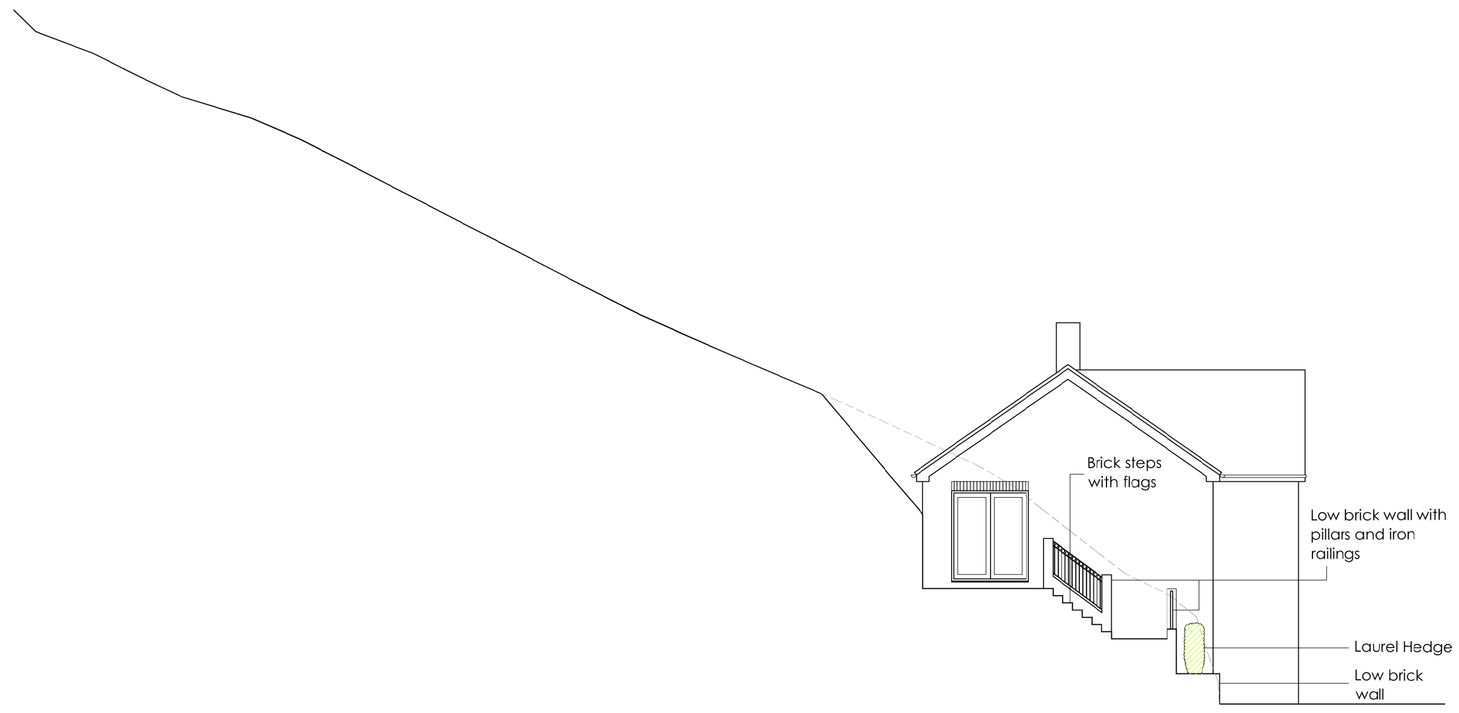

Side Elevation with Typical Section AA Garden off Kitchen 1:100

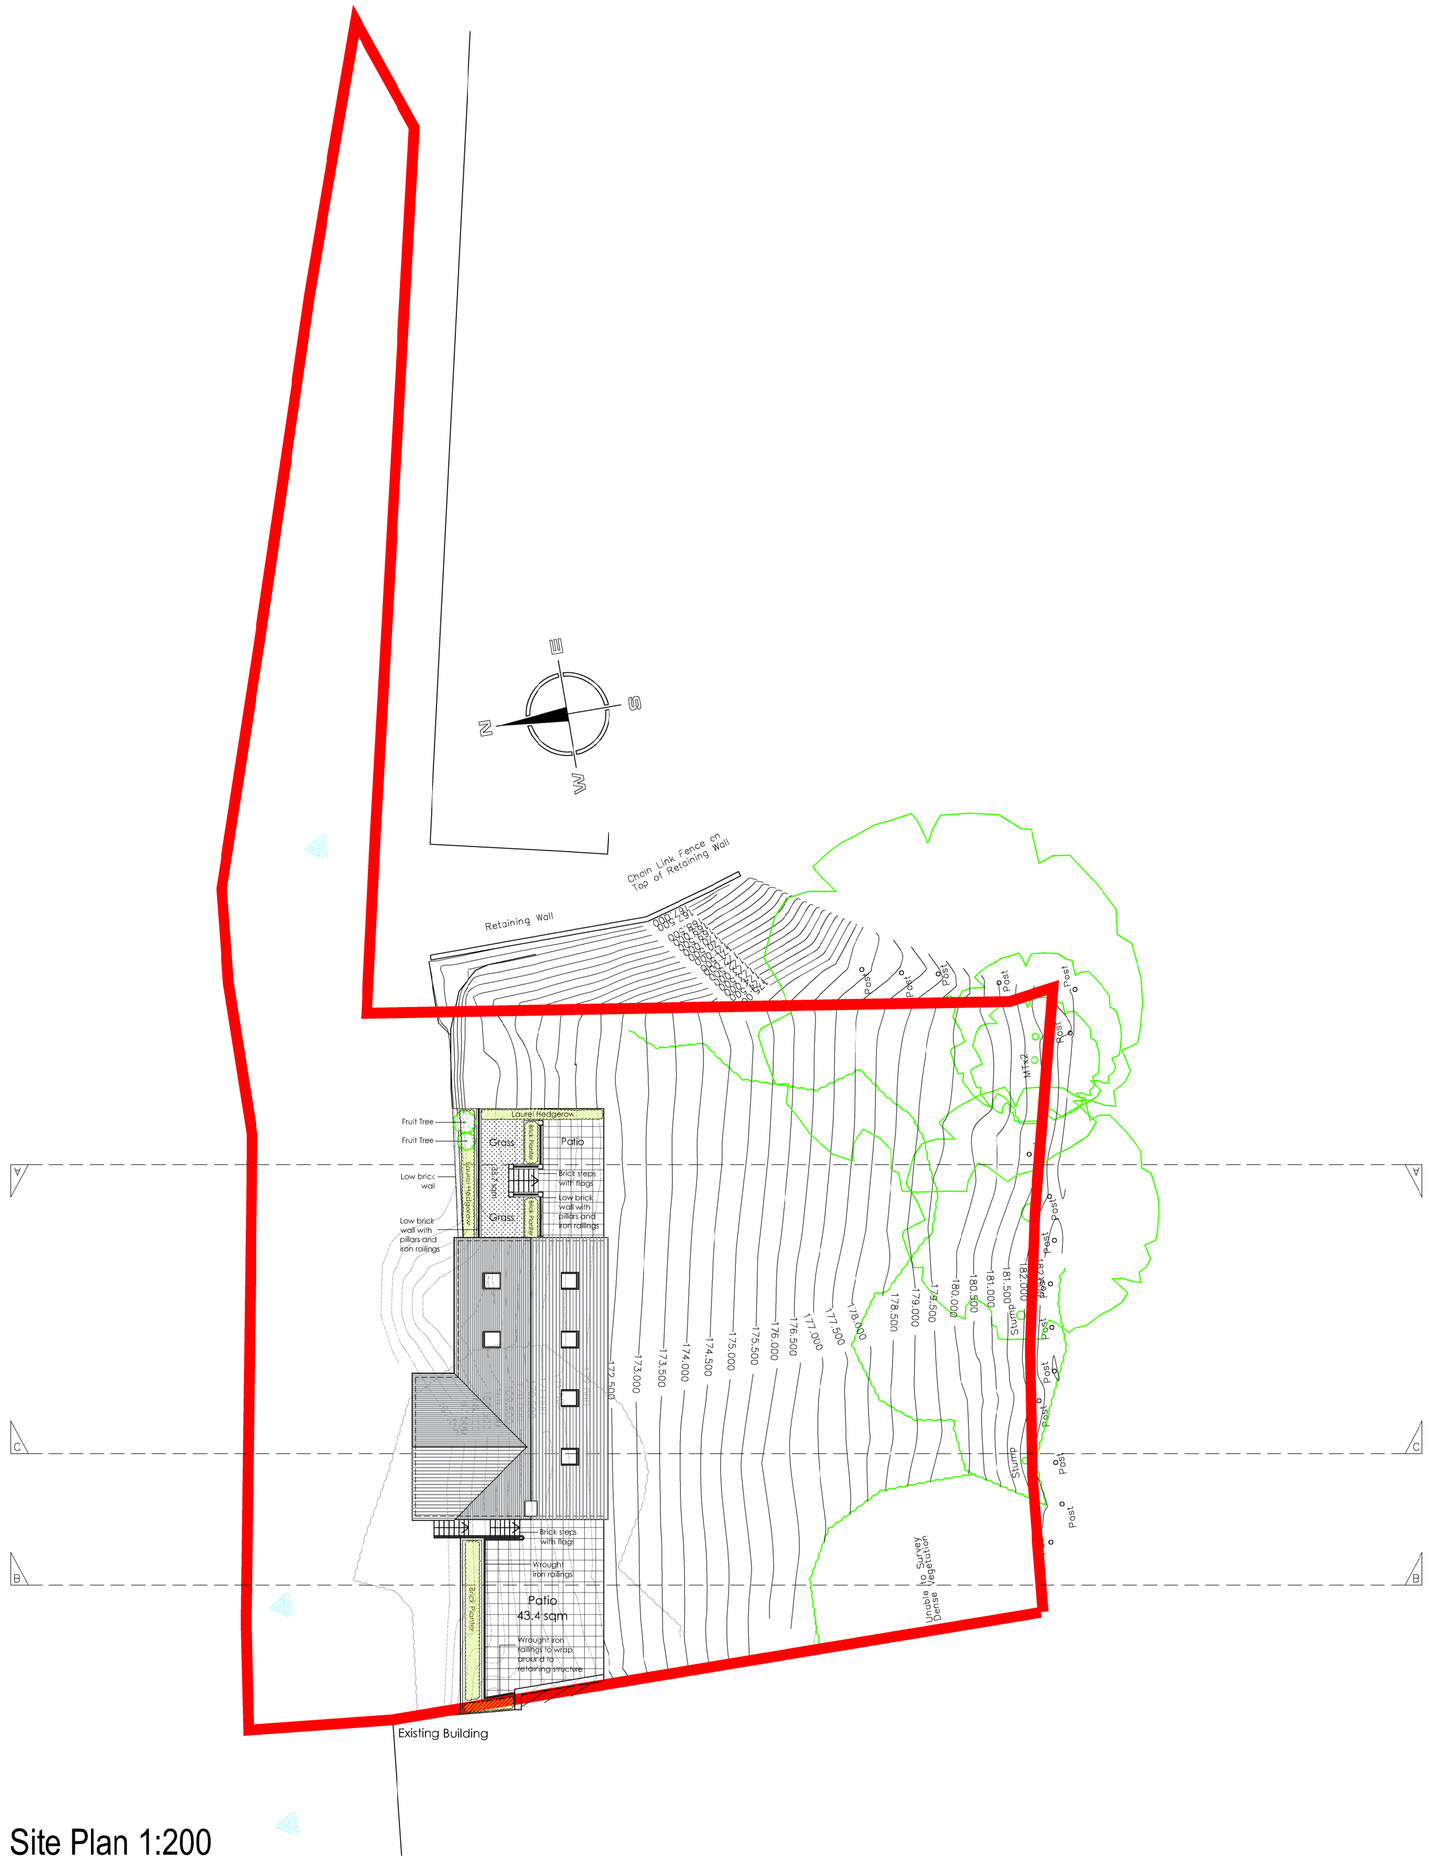
N
E
S
W
Chain Link Fence on Top of Retaining Wall
Retaining Wall
Fruit Tree
Fruit Tree
Low brick wall
Low brick wall with pillars and iron railings
Louver Hedgerow
Grass
Patio
Brick steps with flags
Grass
Brick steps with flags
Wrought iron railings
Patio
43.4 sqm
Wrought iron railings to match those on retaining structure
Louver Hedgerow
Existing Building
Post
Post
Post