Copyright of this drawing is vested in the Architect and it must not be copied or reproduced without consent. Figured dimensions only are to be taken from this drawing. All contractors must visit the site and be responsible for taking and checking all dimensions relative to their work. Hewitt&Carr Architects Ltd are to be advised of any variation between drawings and site conditions.
CLIENTS ASE ADVISED TO CLARIFY DIMENSIONS WITH THE ARCHITECT PRIOR TO SETTING OUT AND NOT TO SCALE FROM THE DRAWING

Rev.	Drawn	Comments	Date
A	BVC	Patio changed to grass and railing design amended.	07.06.19



Street Scene 1:100

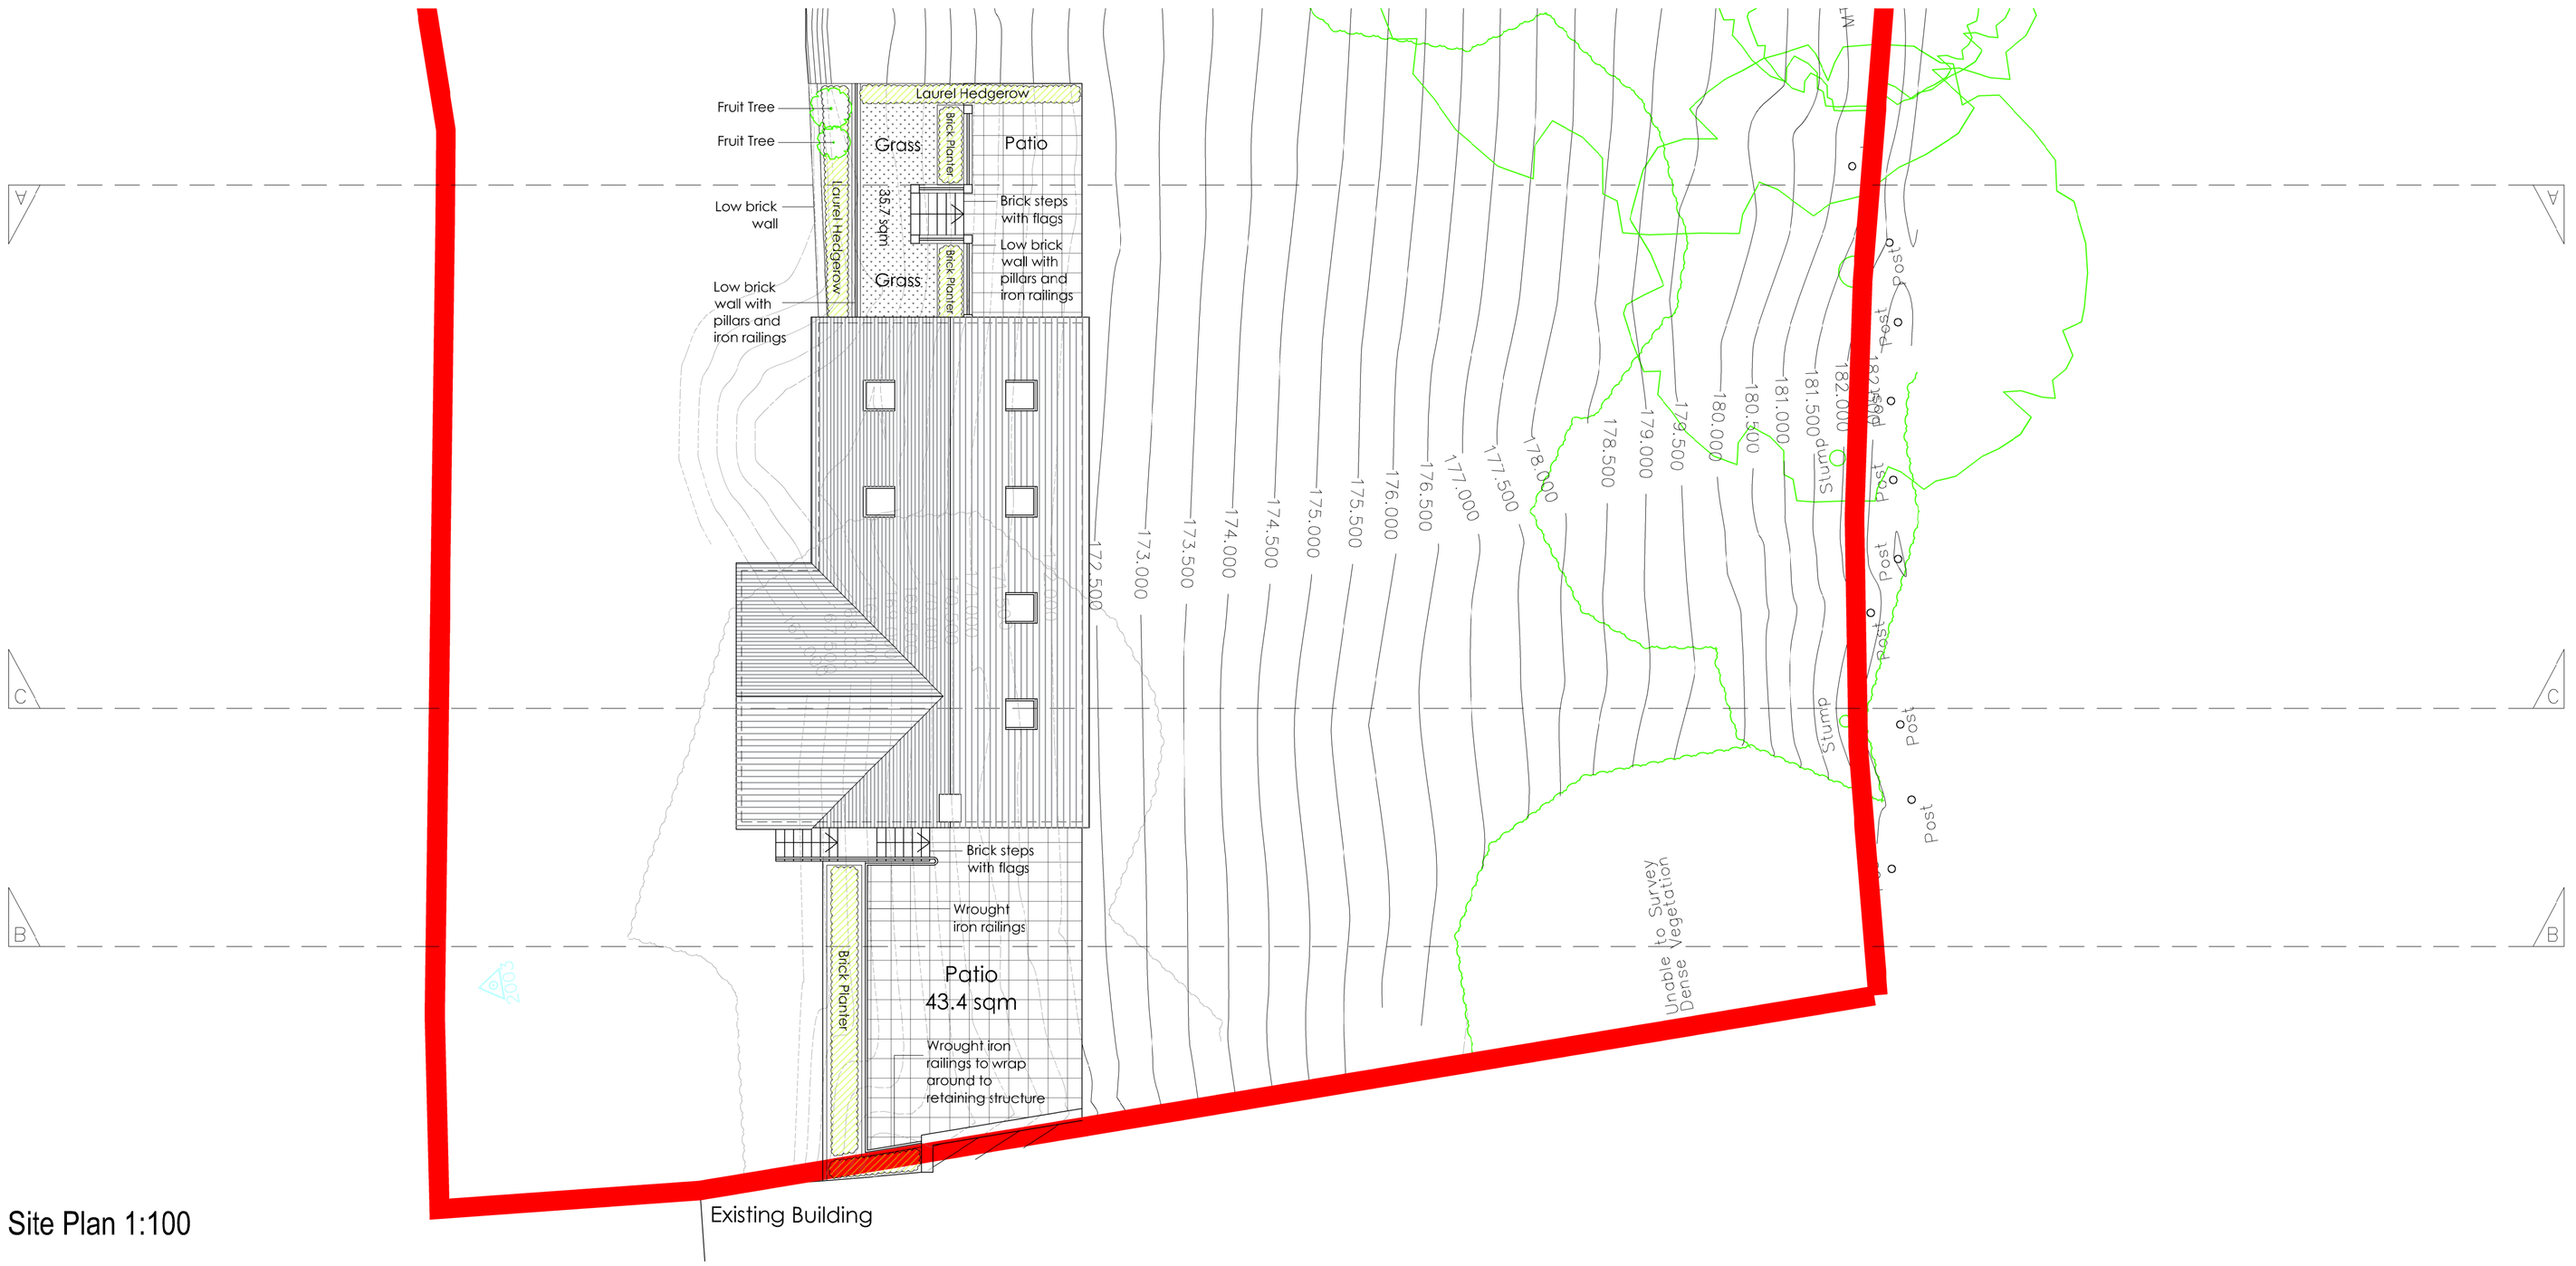

Site Plan 1:100

Hewitt&Carr Architects
A: DaisyBank House I 17-19 Leek Road I Cheadle I ST10 1JE
T: 01538 756888
E: enquiries@hcarchitects.co.uk
W: www.hcarchitects.co.uk

Client
Mr R Fisher

Project
Proposed New Dwelling at The Yard, Back Lane, Belle Vue, Leek

Title
Plan and Street Scene
Proposed Landscaping

Status
Planning

Date May 2019 Drawn BVC

Scale @A1 As Stated Checked

Project No 00800 Drawing No. PL(0)24 Rev A

PLANNING

File Ref: H-1837