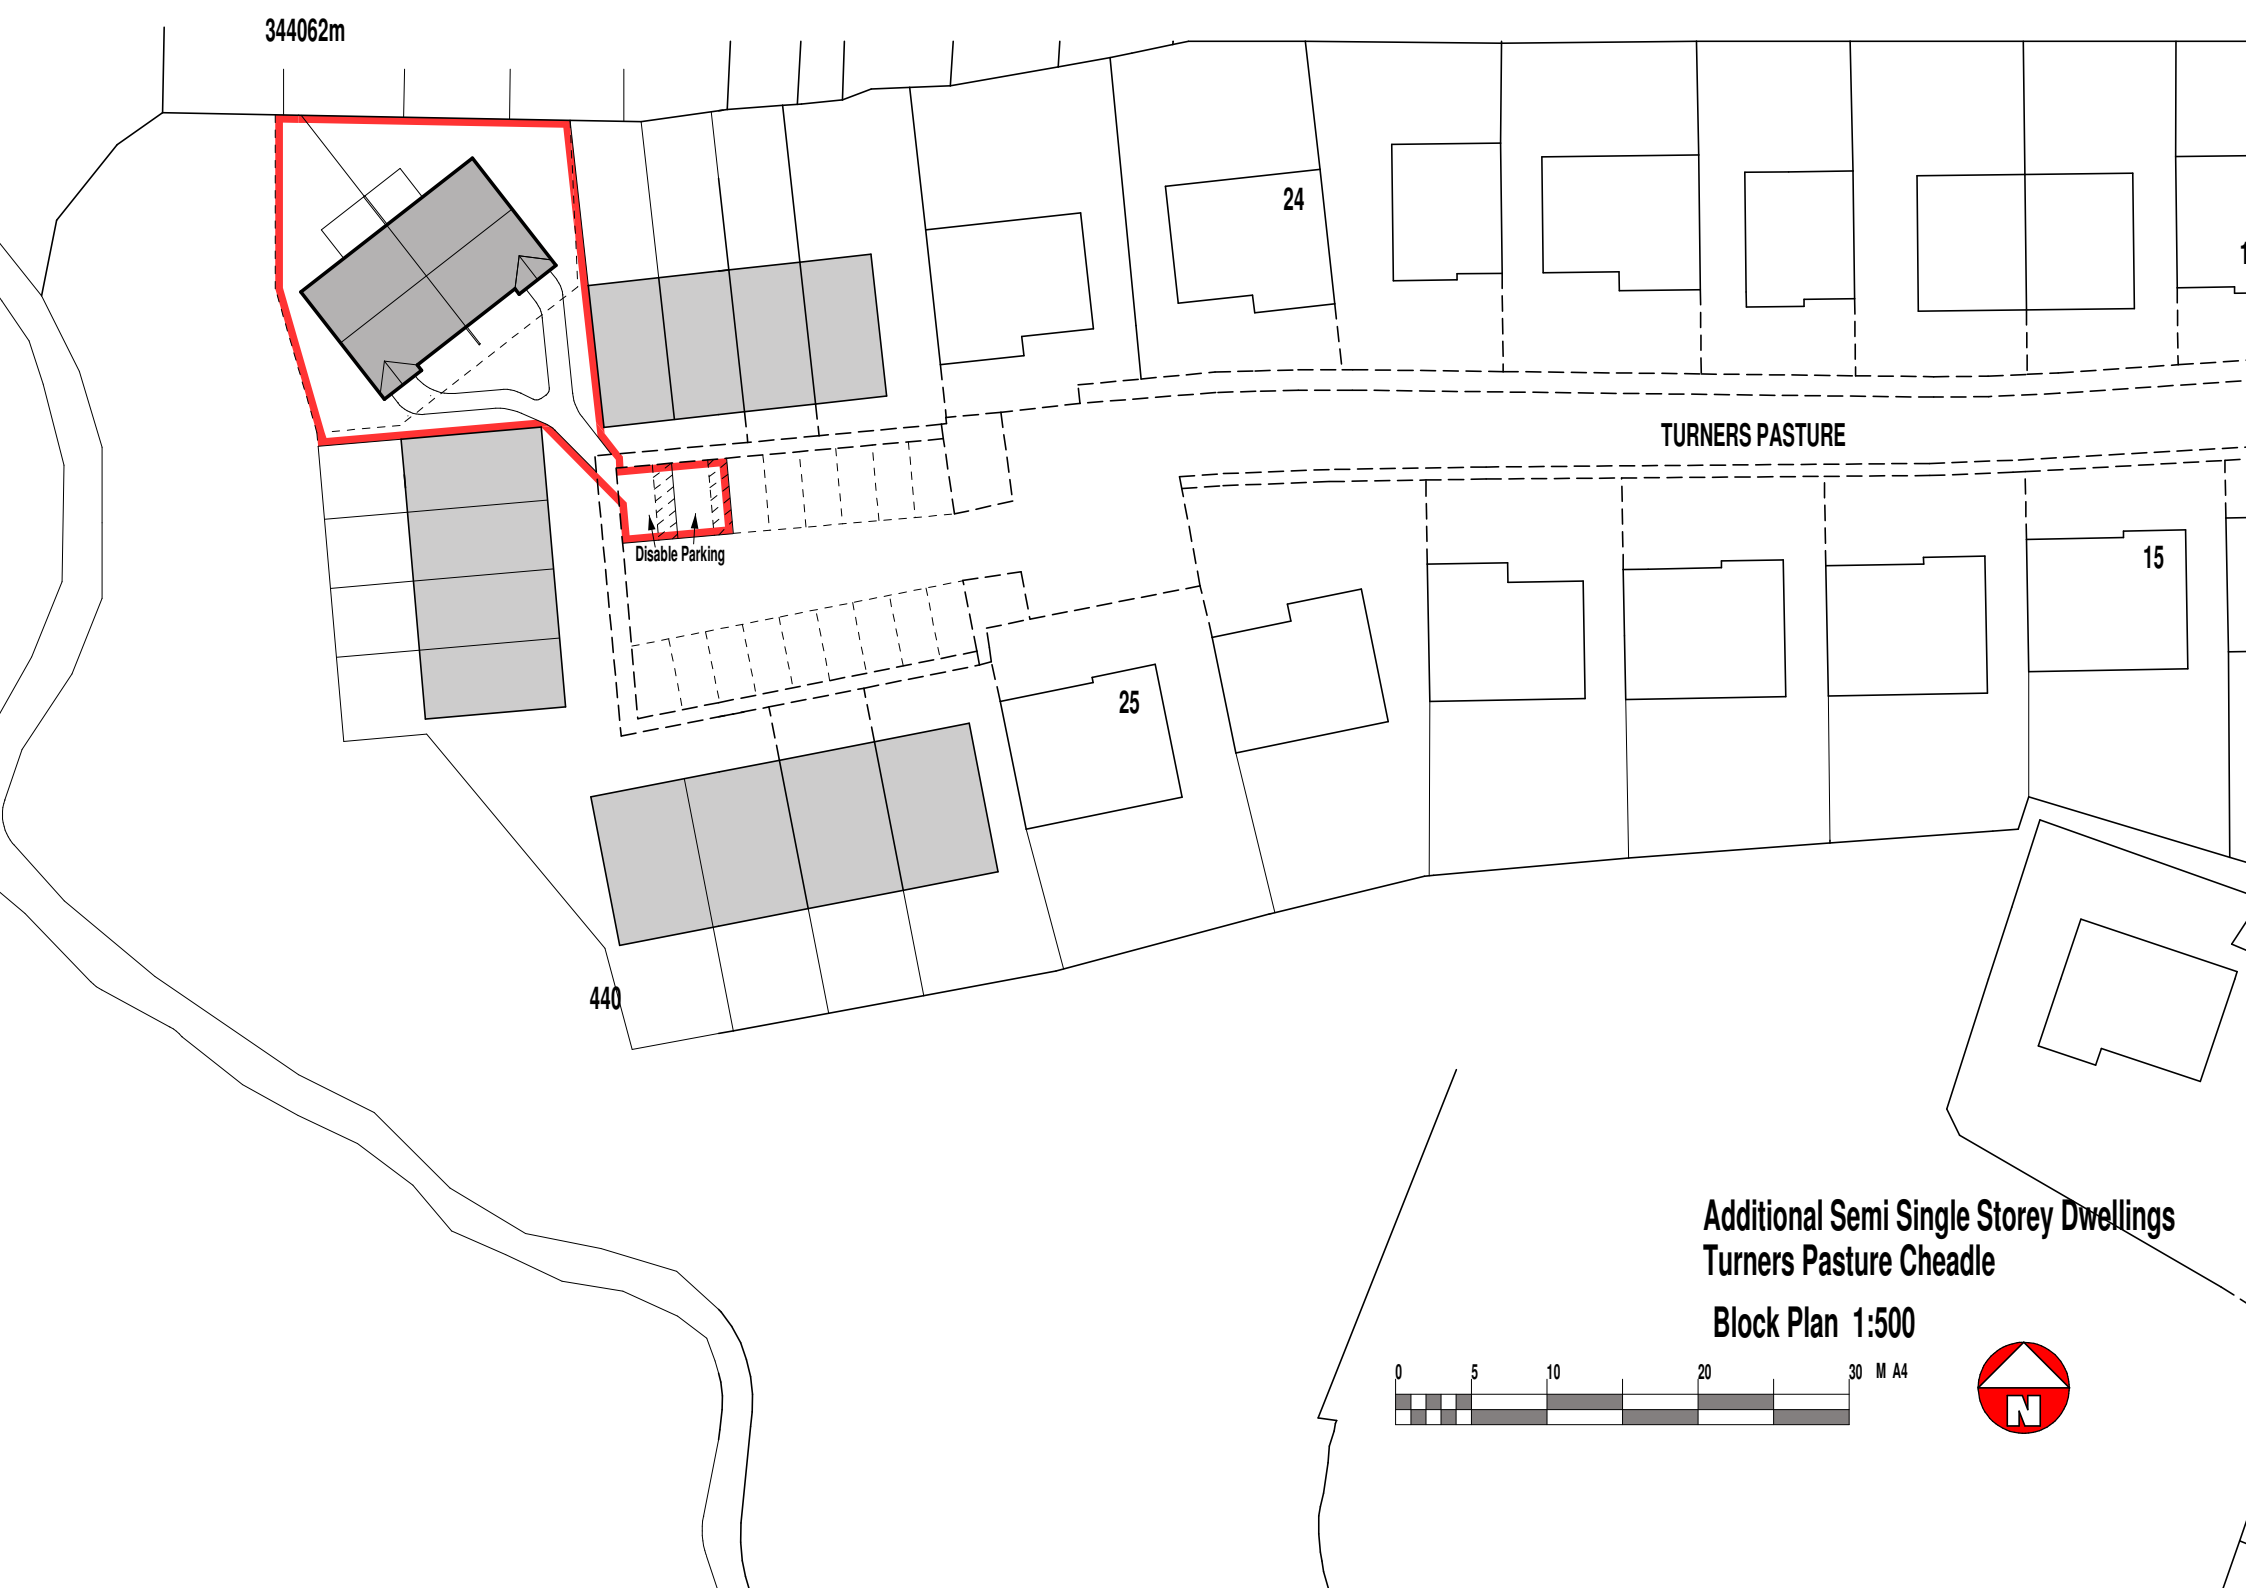
344062m
24
TURNERS PASTURE
Disable Parking
15
25
440
Additional Semi Single Storey Dwellings
Turners Pasture Cheadle
Block Plan 1:500
0
5
10
20
30 M A4
N