



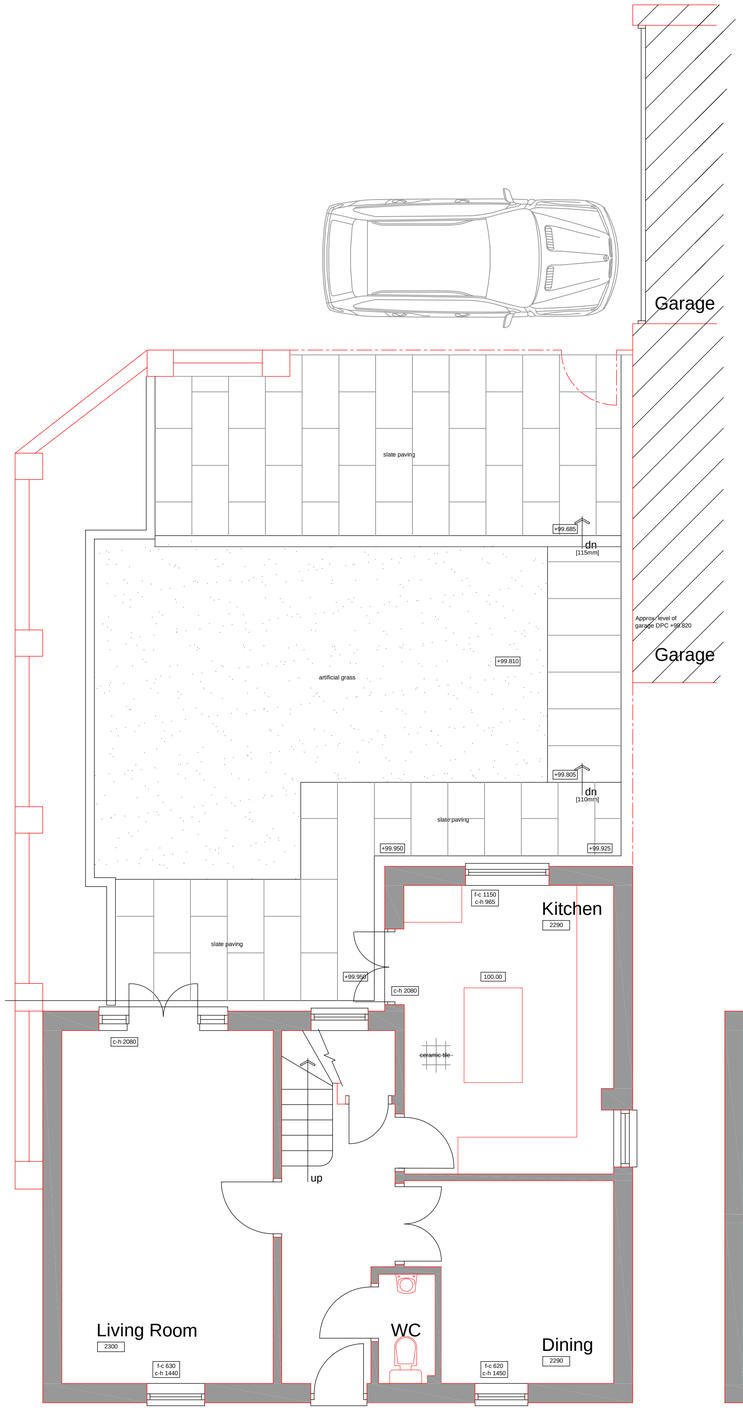


GROUND FLOOR PLAN 1:50

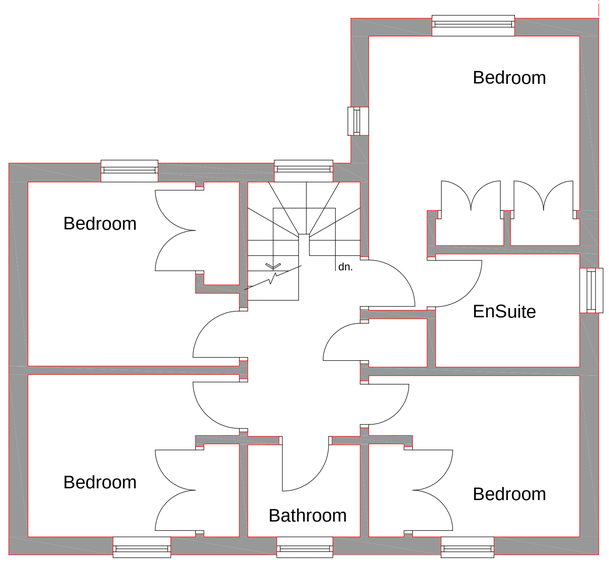

FIRST FLOOR PLAN 1:50

Note Rooms at first floor level not surveyed

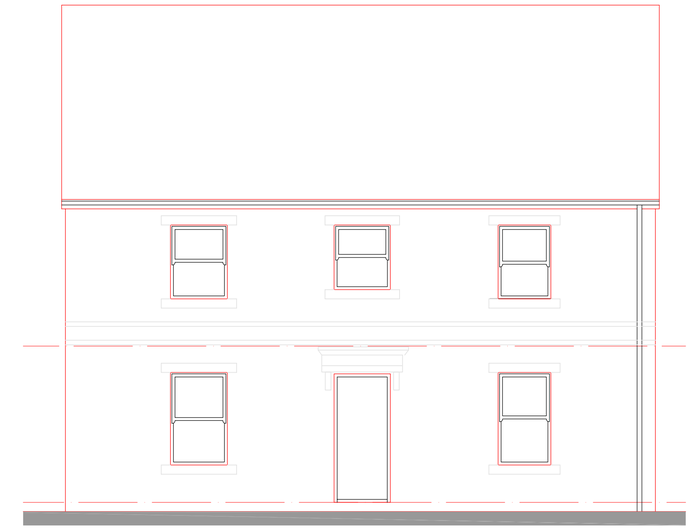

FRONT ELEVATION 1:50



REAR ELEVATION 1:50

All Dimensions & Levels to be checked and verified by the contractor prior to works commencing.

Any errors to be reported to the Contract Administator immediately

The copyright of this drawing and design is vested in theArchitectural Design Services company and mustnot be copied or reproduced without written consent

Revision	note	date

client
Mr & Mrs C Jones

project
Proposed Extension

location
4, Birchtree Drive,
Cheddleton, ST13 7FE

title
Plans & Elevations
As Existing


drawn by	date	checked
SAL	Jun 2019	


scale
1 : 50 @ A1

drawing	revision
1391: 01	


issue
Survey

DESIGN21 architecture
07891 521 219 www.design-21.co.uk
1, Spark Terrace - Stoke.On.Trent - ST4 7QA

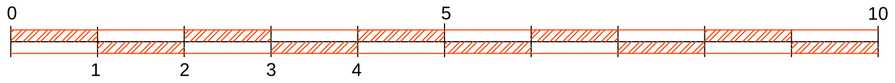

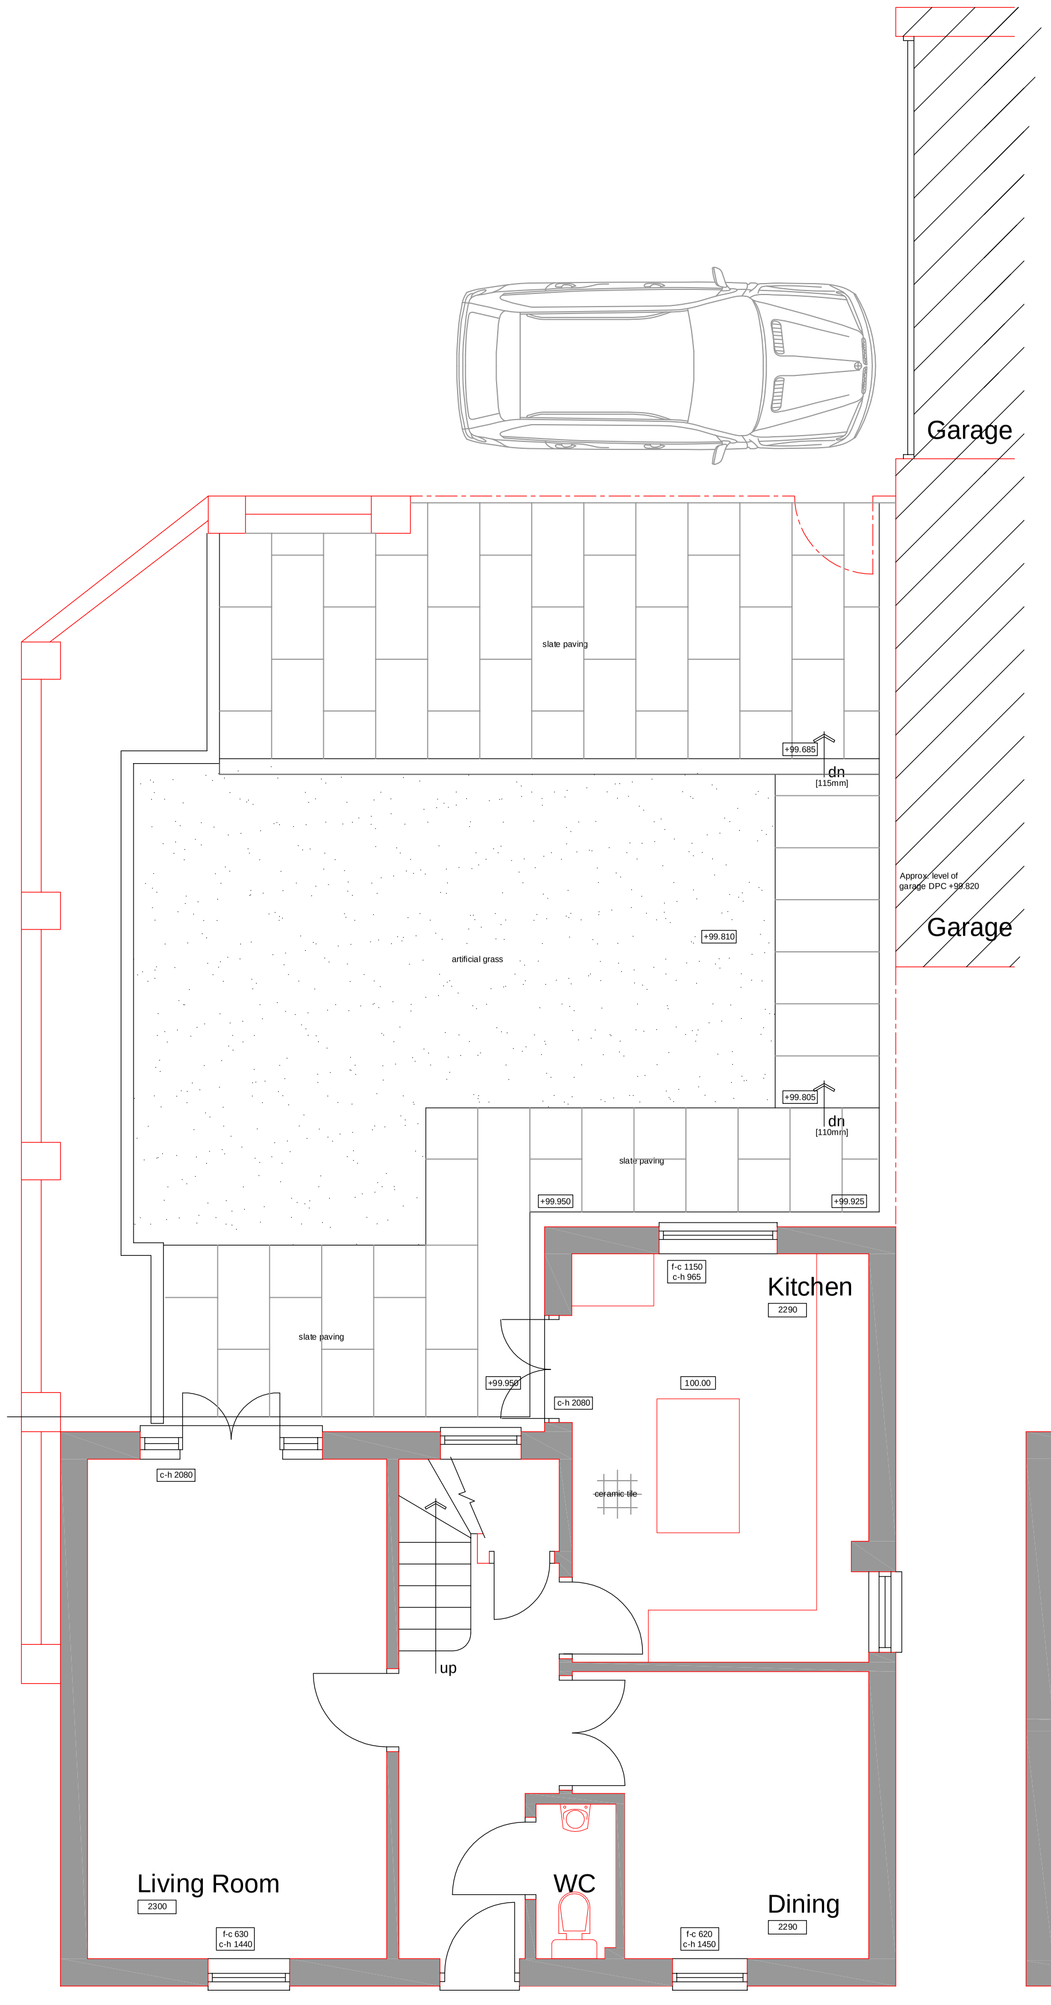


GROUND FLOOR PLAN 1:50

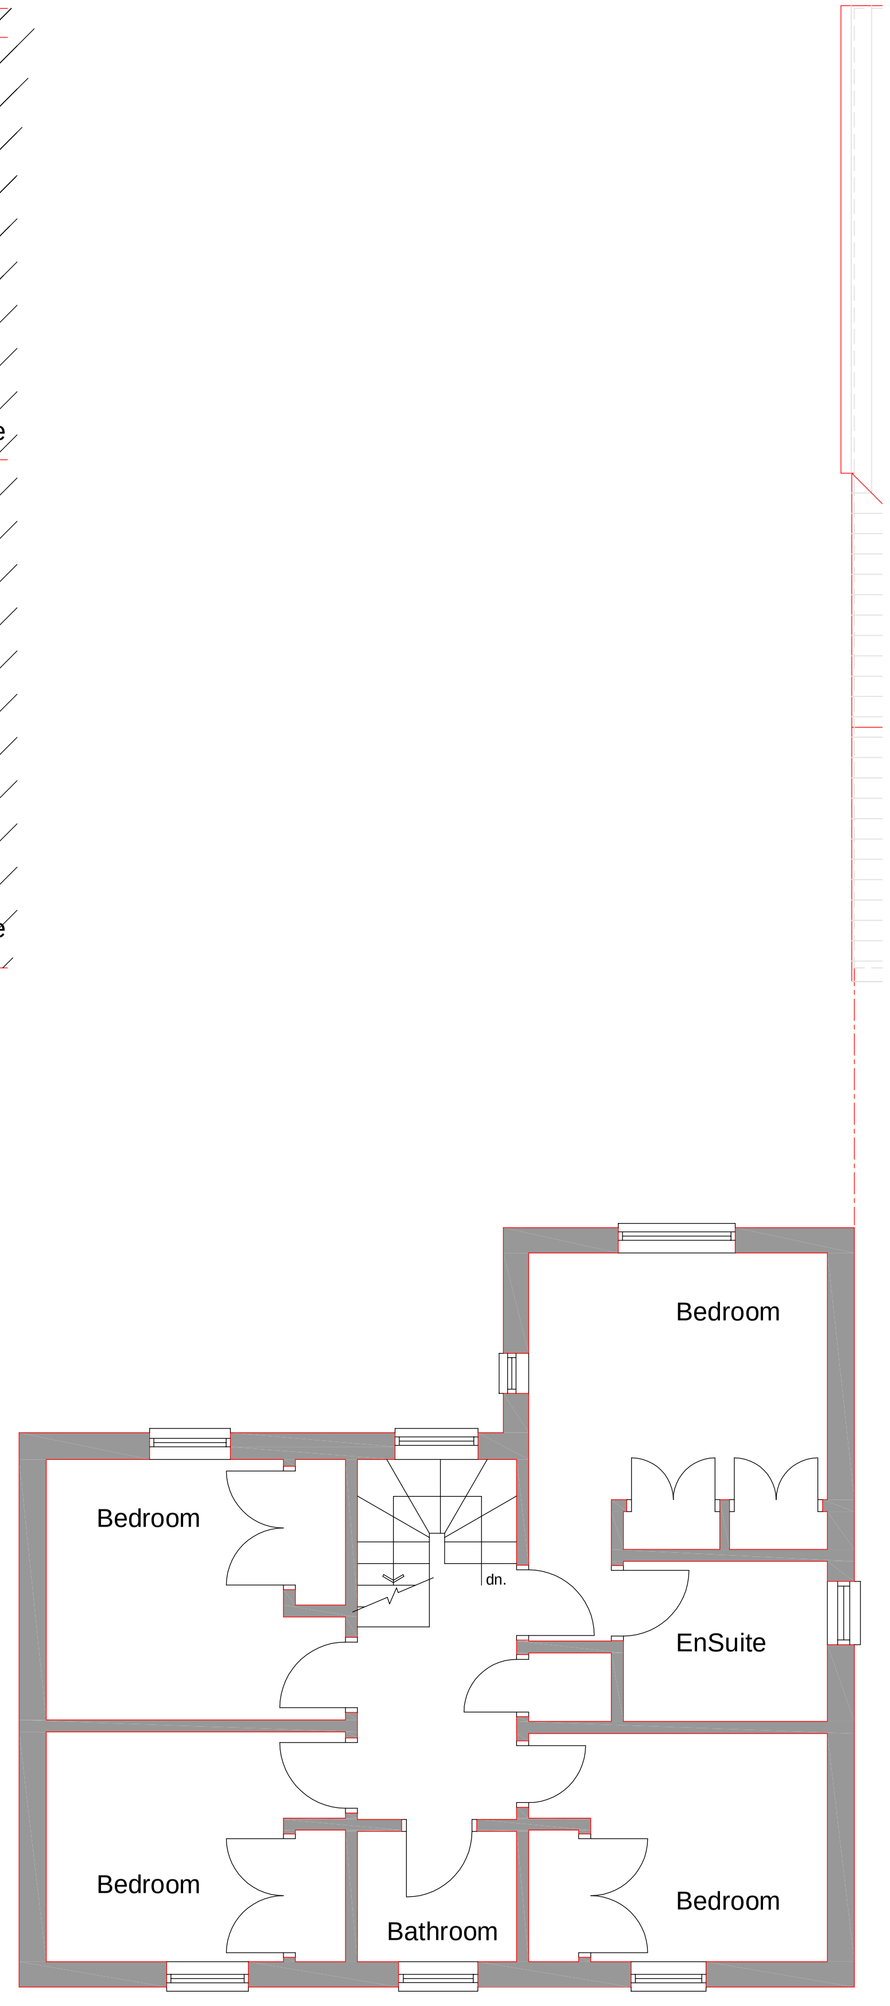

FIRST FLOOR PLAN 1:50

Note Rooms at first floor level not surveyed

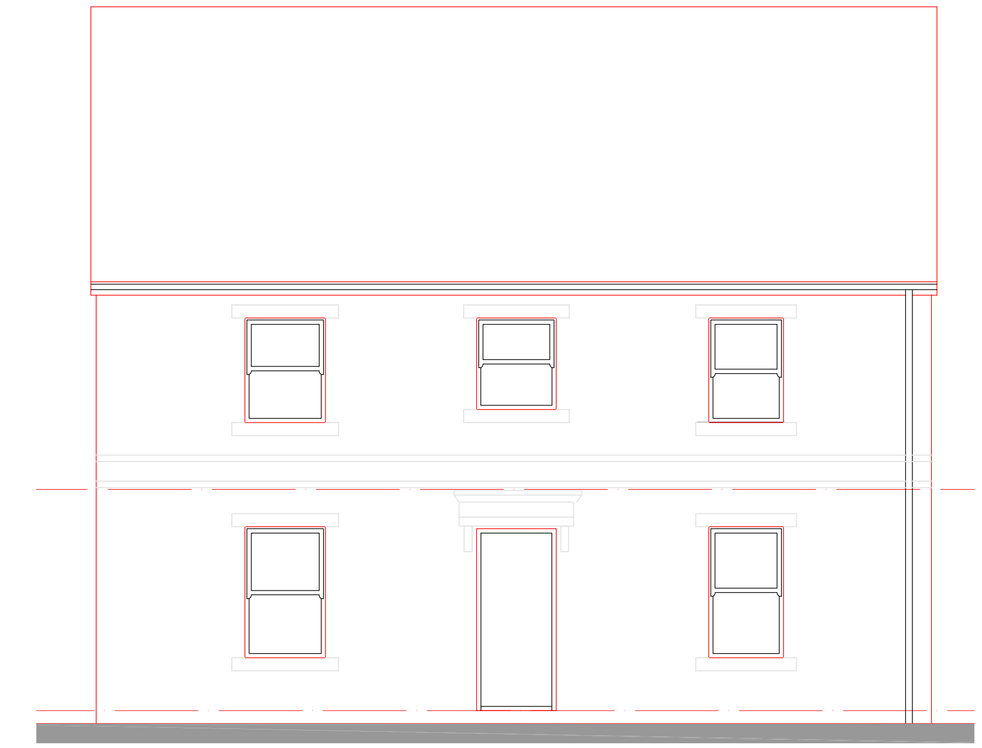

FRONT ELEVATION 1:50



REAR ELEVATION 1:50

All Dimensions & Levels to be checked and verified by the contractor prior to works commencing.

Any errors to be reported to the Contract Administator immediately

The copyright of this drawing and design is vested in theArchitectural Design Services company and mustnot be copied or reproduced without written consent

Revision	note	date

client
Mr & Mrs C Jones

project
Proposed Extension

location
4, Birchtree Drive,
Cheddleton, ST13 7FE

title
Plans & Elevations
As Existing

drawn by	date	checked
SAL	Jun 2019	

scale
1 : 50 @ A1

drawing	revision
1391: 01	

issue
Survey

DESIGN21 architecture
07891 521 219 www.design-21.co.uk
1, Spark Terrace - Stoke.On.Trent - ST4 7QA