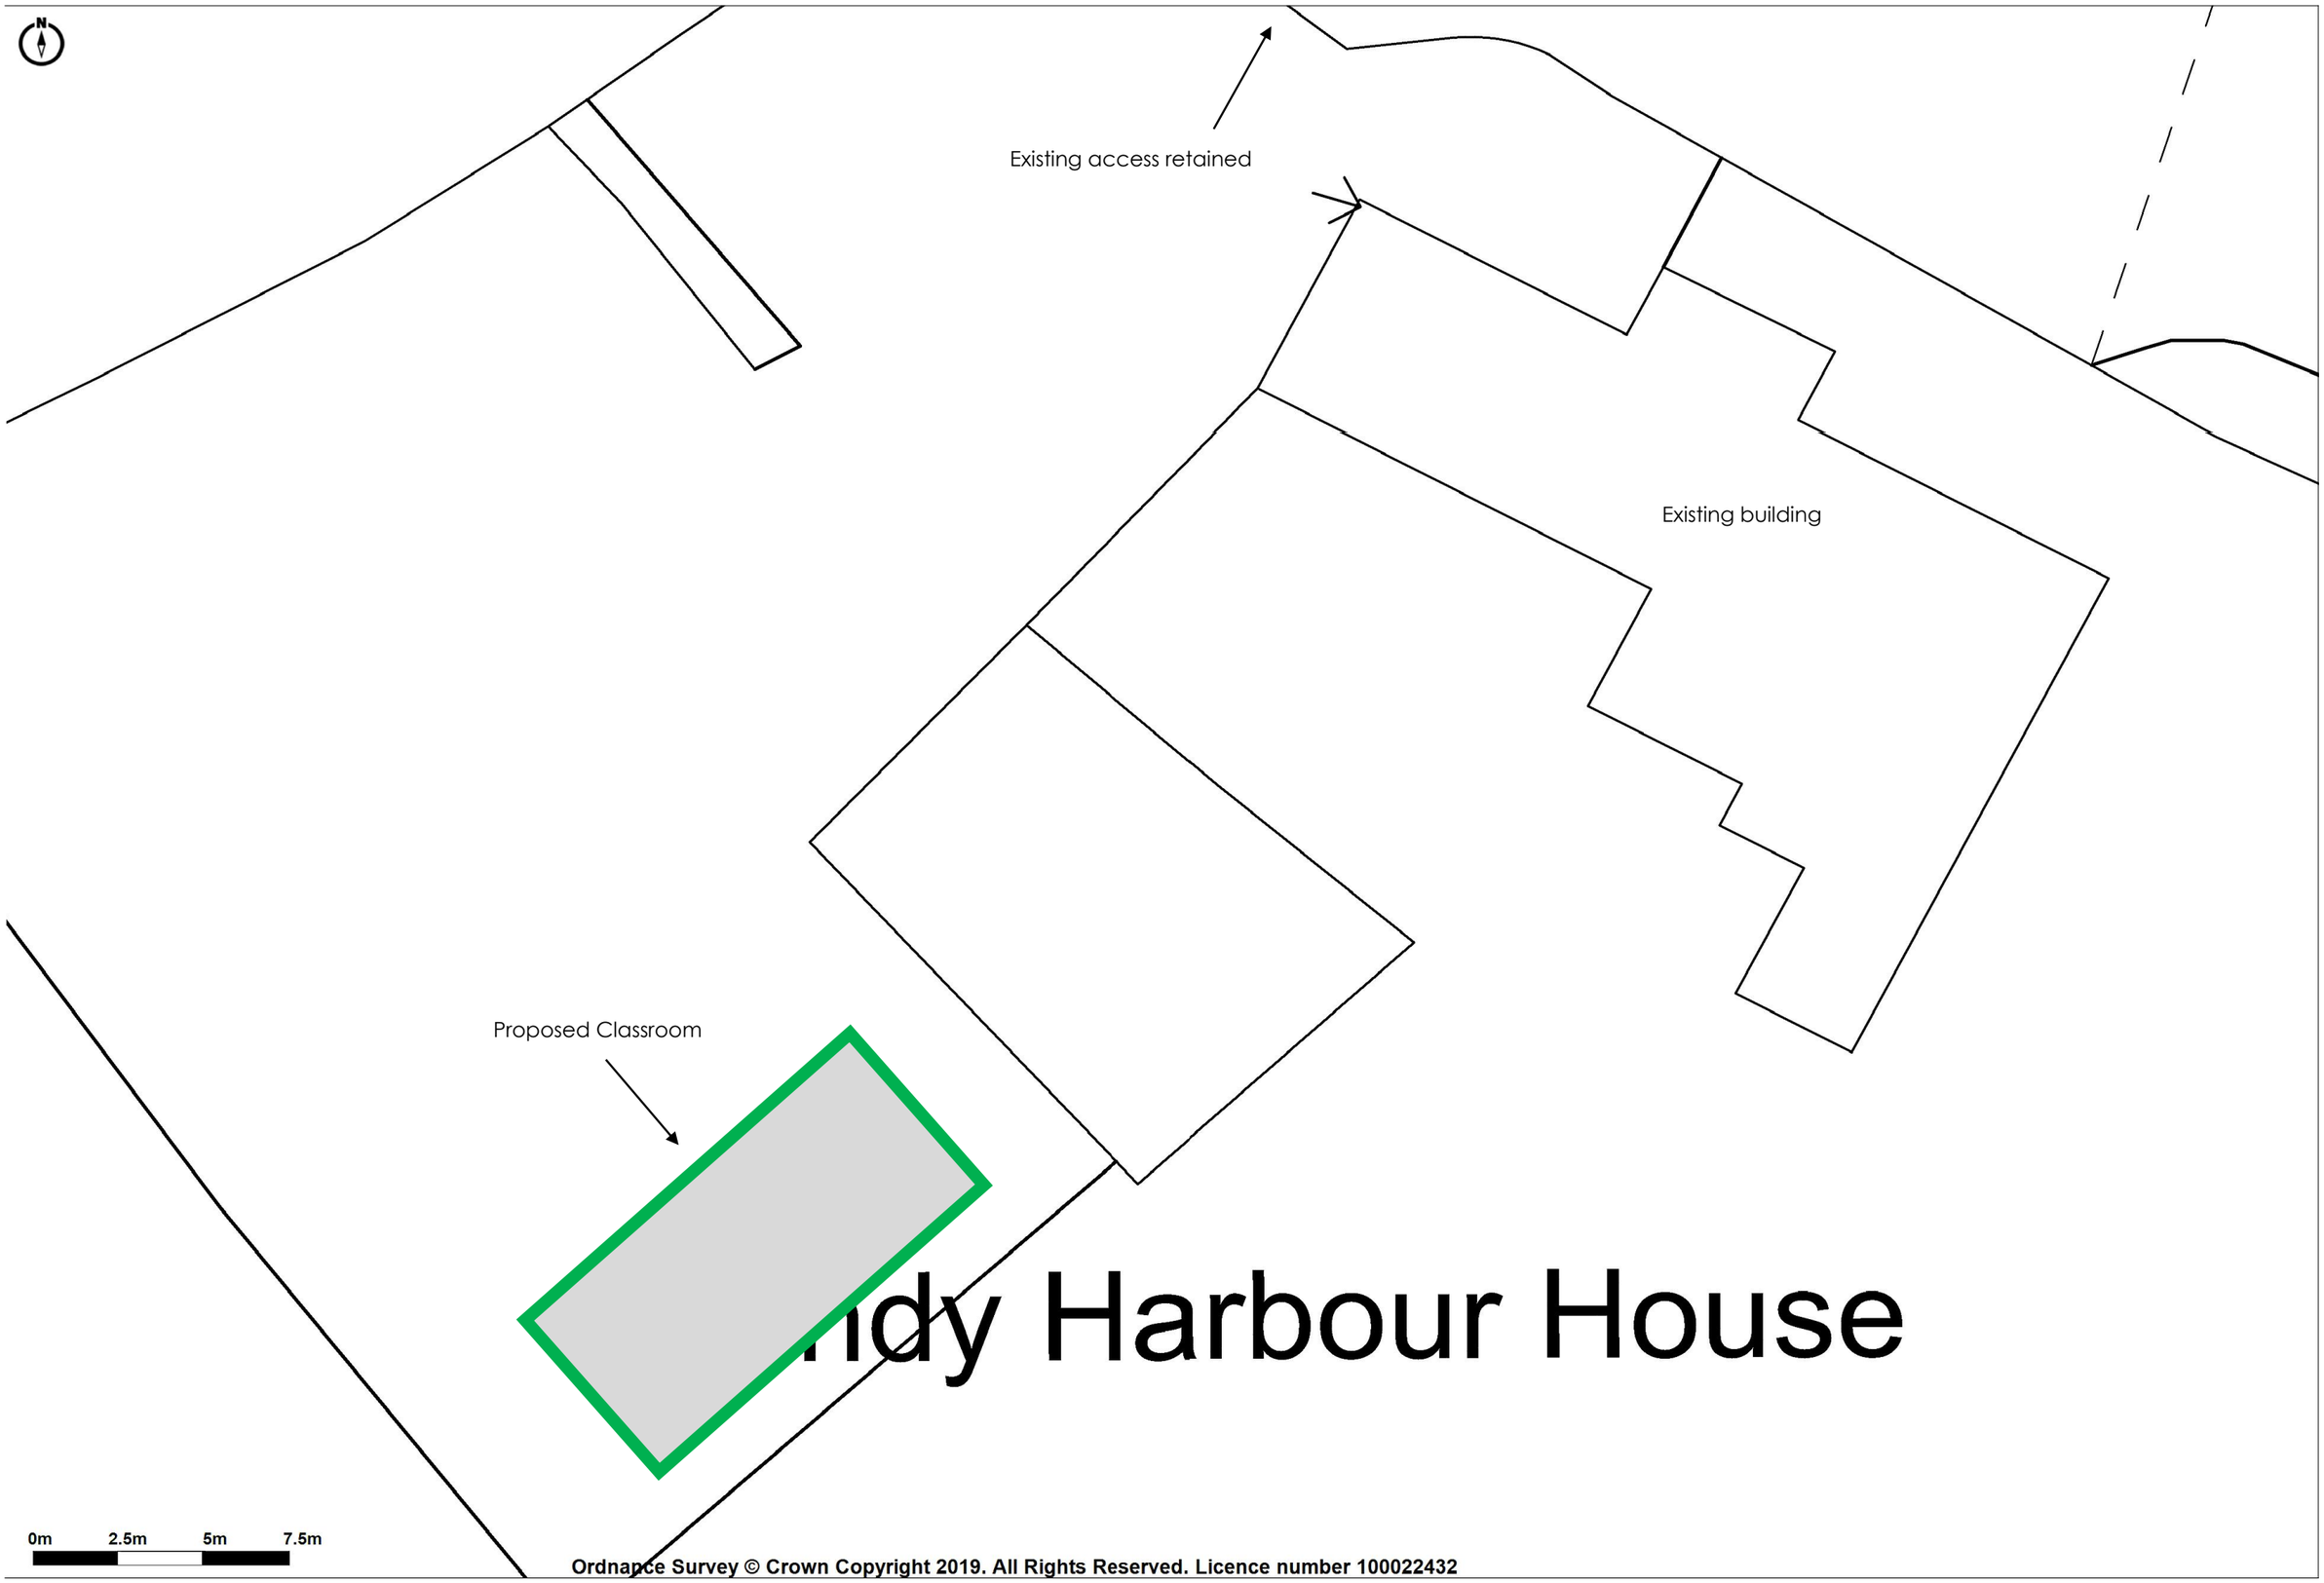

Hindy Harbour House

Ordnance Survey © Crown Copyright 2019. All Rights Reserved. Licence number 100022432

Promap V2 LANDMARK INFORMATION

Ordnance Survey © Crown Copyright 2019. All Rights Reserved.
Licence number 100022432
Plotted Scale - **1:200** . Paper Size - **A3**

CLIENT: Compass Community Ltd
PLAN TITLE: Proposed Block Plan

PROJECT: Wentworth House, Stoke
SCALE: 1:200 @ A3

DRAWING: 2019-064-03
DATE: 03/09/2019

NJL Consulting
Planning+Development