Copyright of this drawing is vested in the Architect and it must not be copied or reproduced without consent. Figured dimensions only are to be taken from this drawing. All contractors must visit the site and be responsible for taking and checking all dimensions relative to their work. Hewitt&Carr Architects Ltd are to be advised of any variation between drawings and site conditions.
CLIENTS ARE ADVISED TO CLARIFY DIMENSIONS WITH THE ARCHITECT PRIOR TO SETTING OUT AND NOT TO SCALE FROM THE DRAWING

Rev.	Drawn	Comments	Date

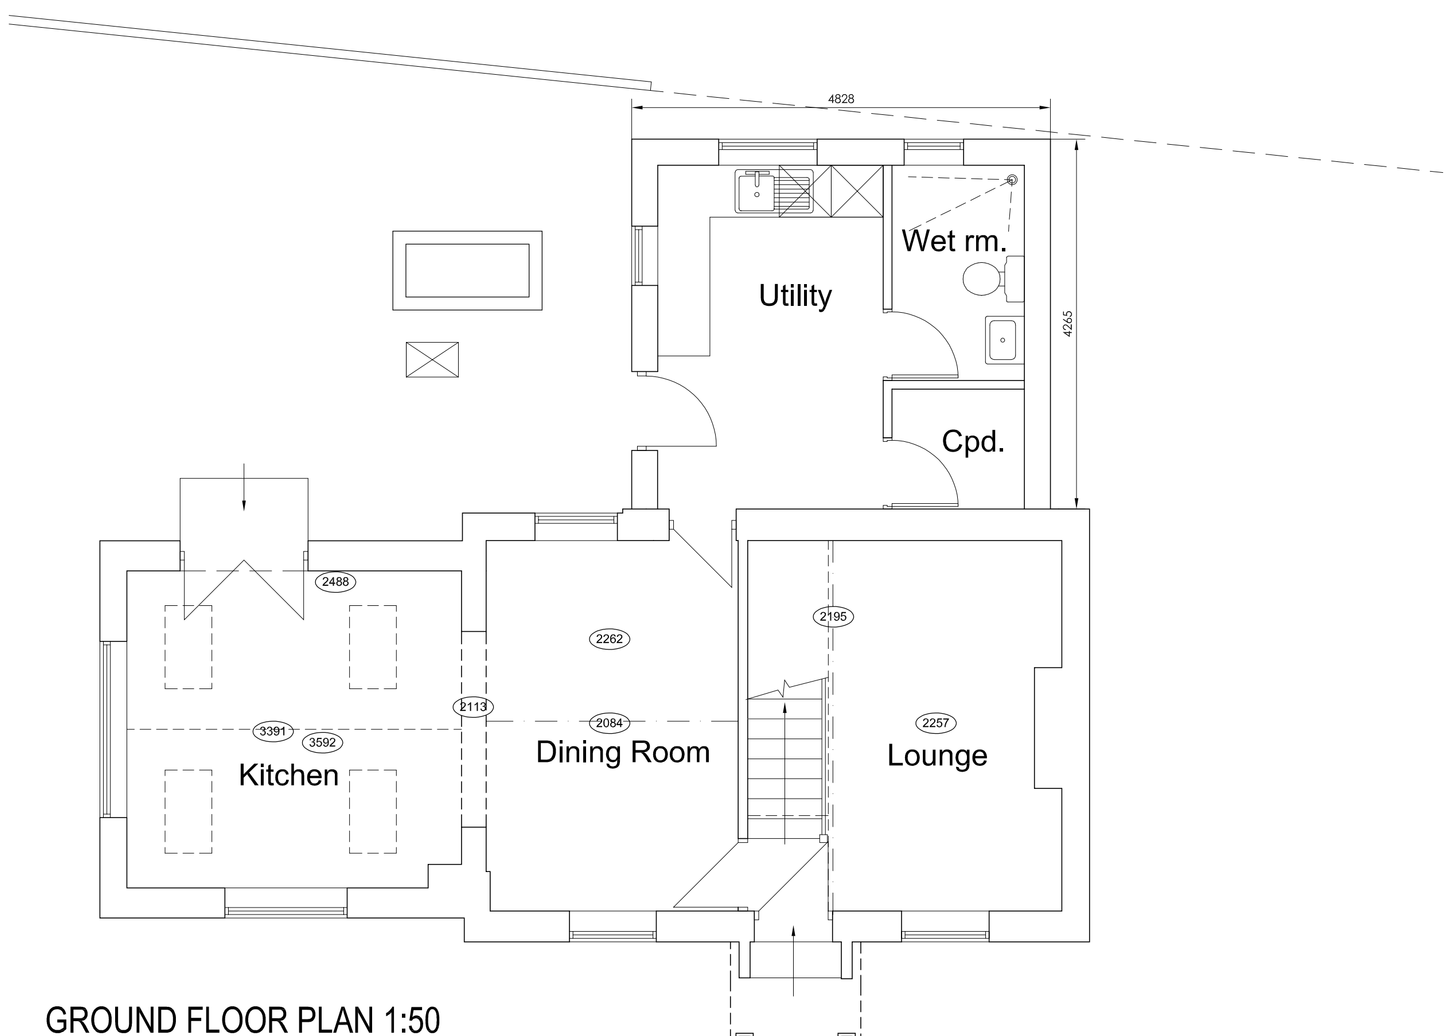

GROUND FLOOR PLAN 1:50

Ordnance Survey © Crown copyright 2019 All rights reserved. Licence number 100051789



SITE LOCATION PLAN 1:1250

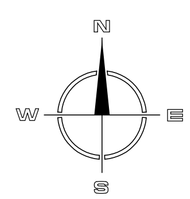

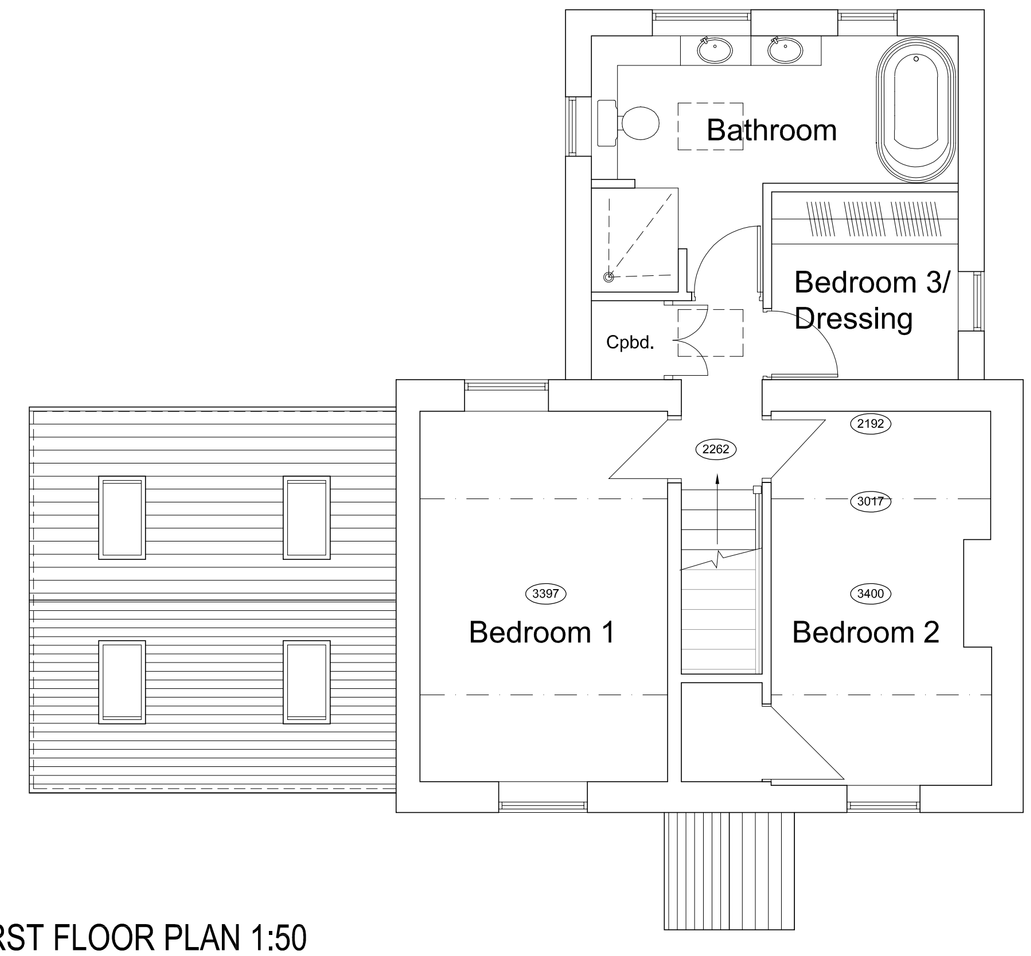

FIRST FLOOR PLAN 1:50

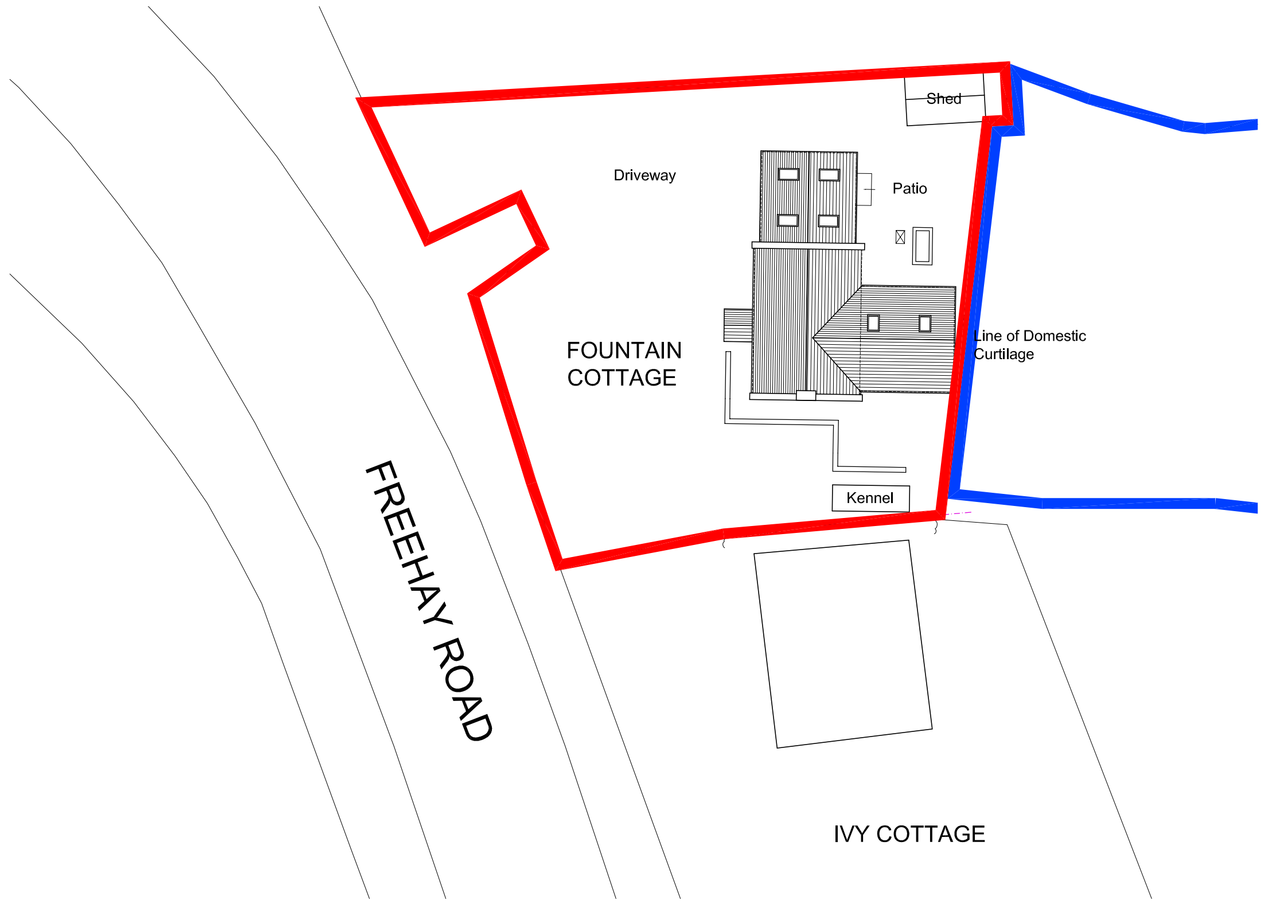

SITE PLAN 1:200

Hewitt&CarrArchitects
A: DaisyBank House I 17-19 Leek Road I Cheadle I ST10 1JE
T: 01538 756888
E: enquiries@hcarchitects.co.uk
W: www.hcarchitects.co.uk

Client
Mr S Philip

Project
Proposed two storey rear extension
Fountain Cottage, Freehay Road

Title
Plans as Proposed

SCHEME

Status
Scheme

Date August 2019 Drawn KEW

Scale @A1 As Shown Checked

Project No Drawing No. Rev
00910 AL(0)03