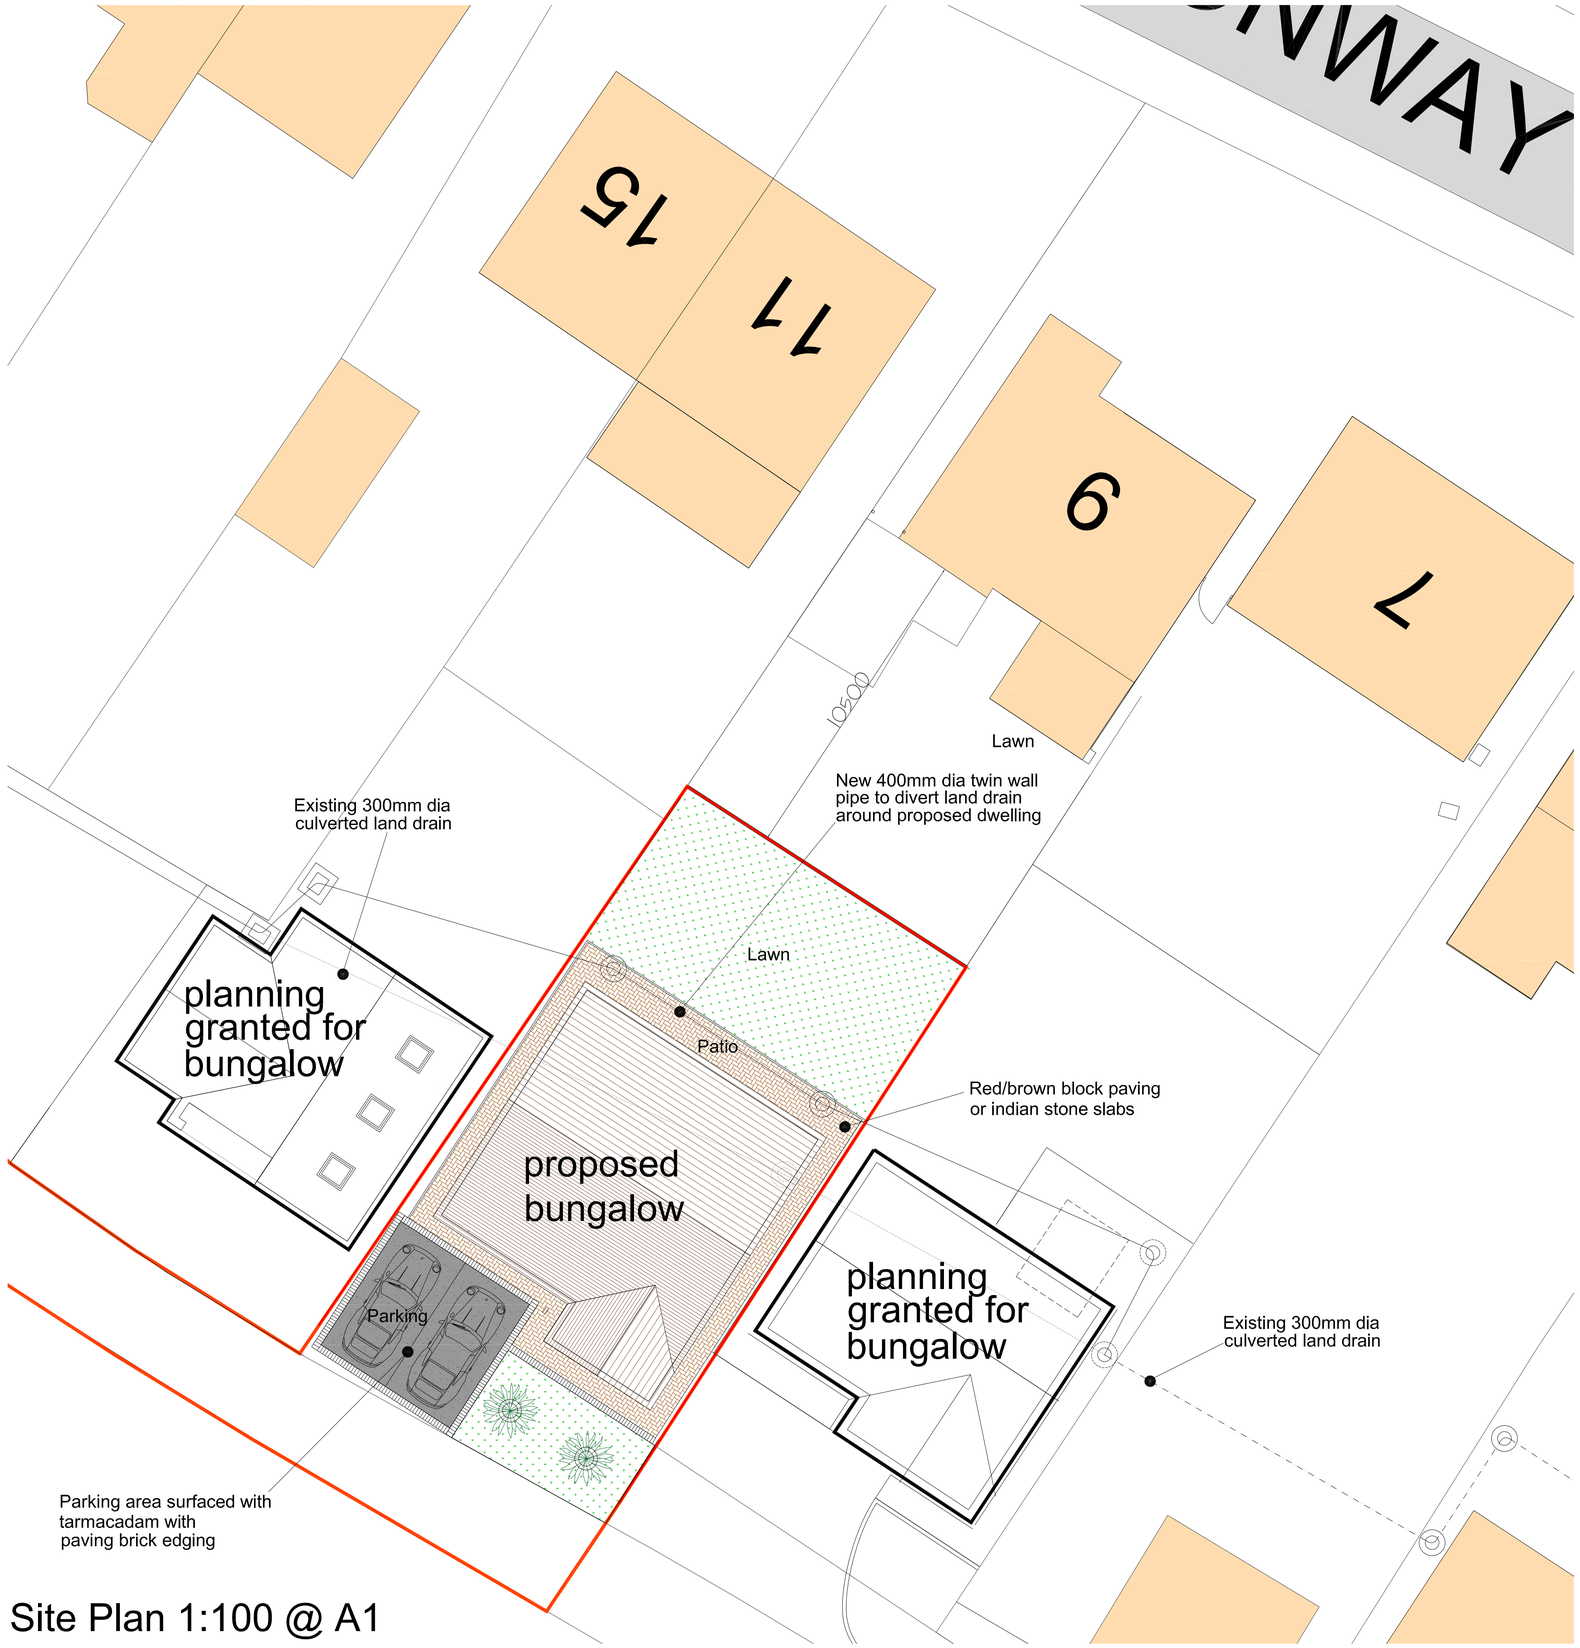

Site Plan 1:100 @ A1



Block Plan 1:500 @ A1

North

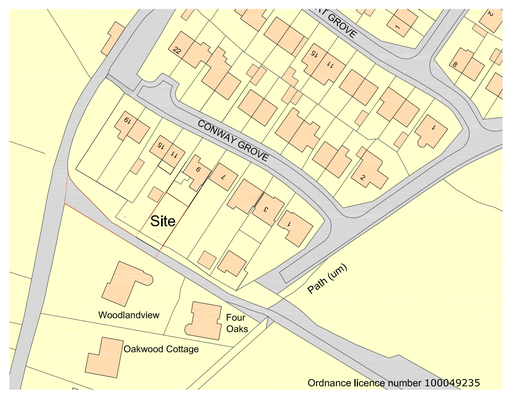

Location Plan 1:1250 @ A1

Scale bar @ 1:500

Scale bar @ 1:1250

Scale bar @ 1:100

Rev.	Drawn	Comments.

MAC
ARCHITECTURAL DESIG
Moorland House, 123 Moorland Road, Burslem, ST
T:01782 503302 E:admin@mac-arch.co.uk

Client:
Mr & Mrs G Wood

Project:
Proposed Dwelling on Land of 9 Conway Grove, Cheadle Stoke-on-Trent, Staffordshir

Title:
Proposed Site & Location

Status:
Planning