

lessCO2
sustainable energy solutions management

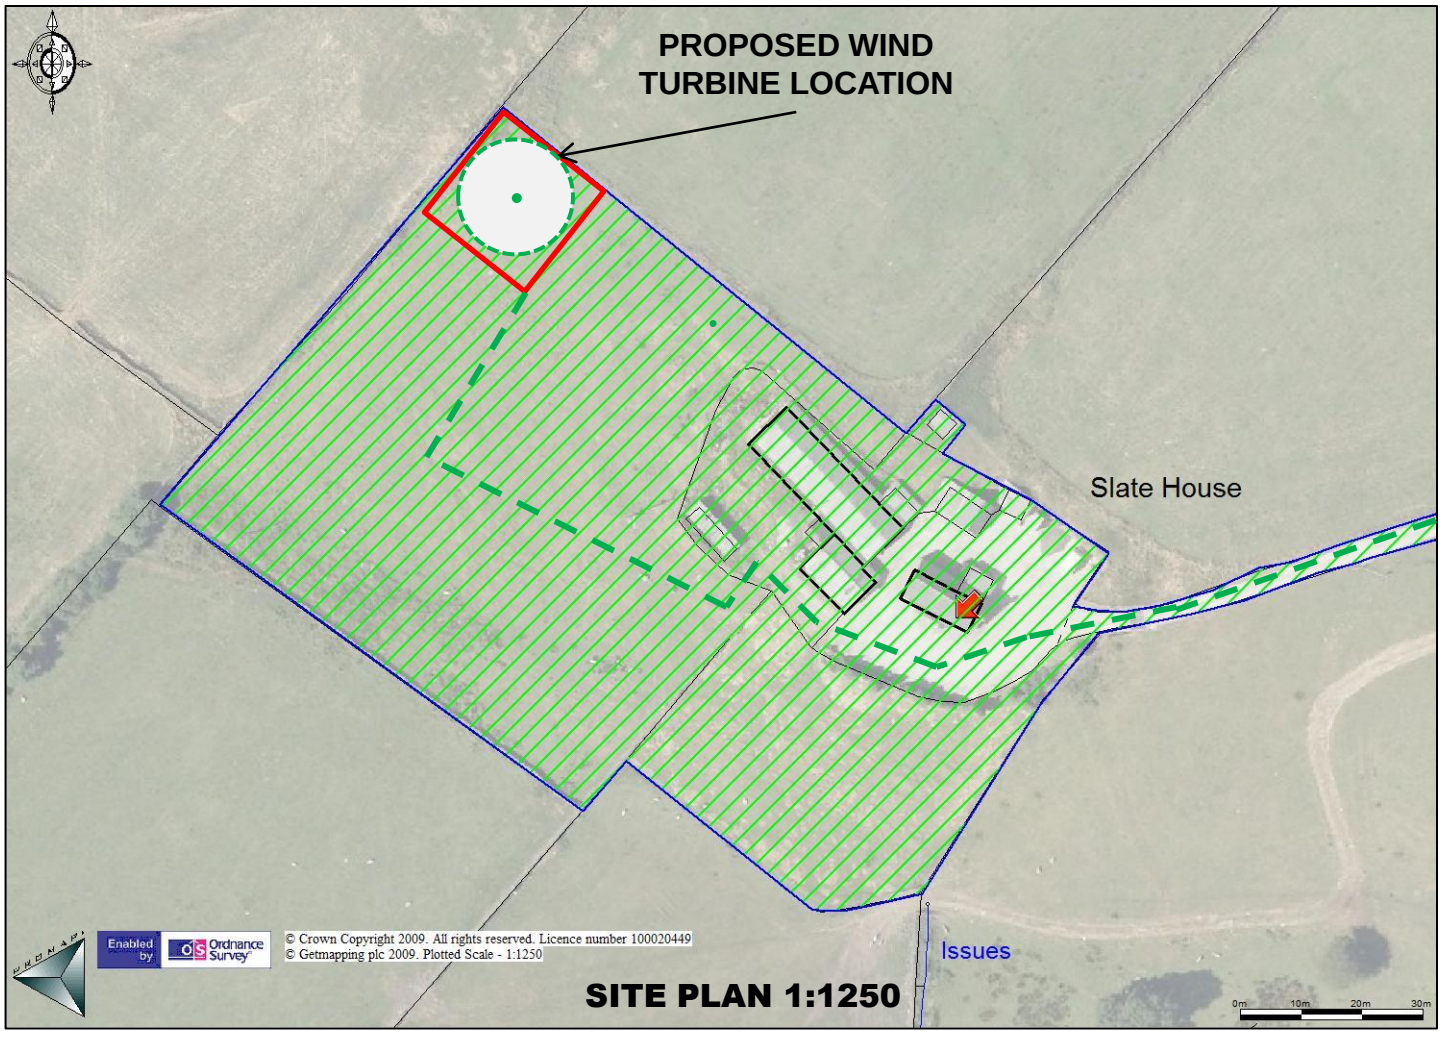

KEY:-

- Tower
- Area blades cover tracking into wind
- Indicative Application Area
- Proposed Access Route

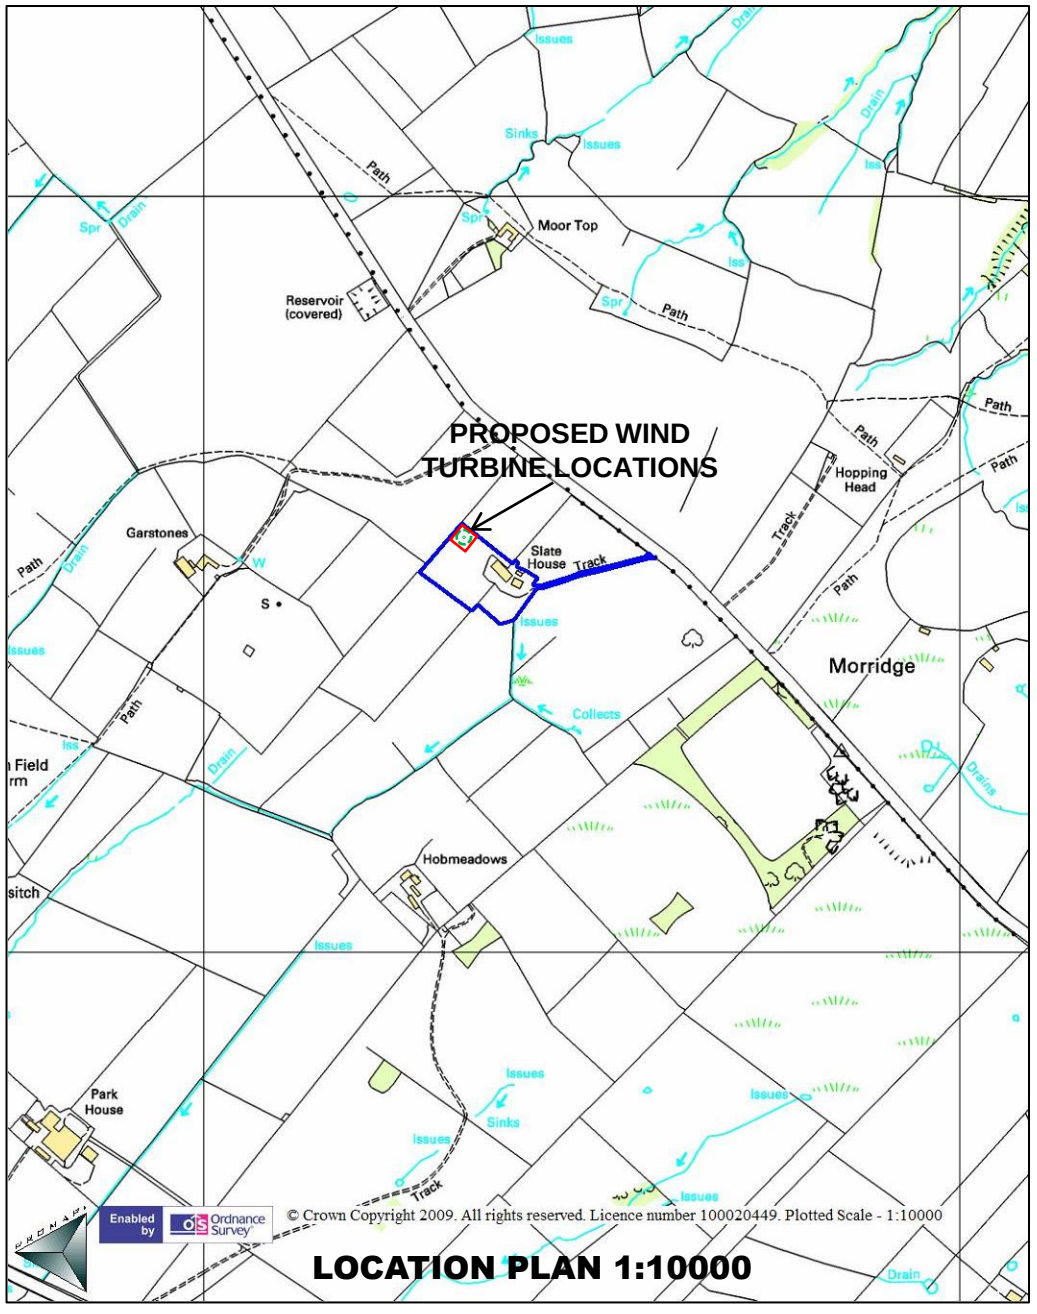

PROJECT
One new 50kW Wind Turbine 25m Hub Height
Slate House Farm
Onecote, Leek, Staffordshire. ST13 7SF

CLIENT
less-co2 limited
Highup Farm.
Highup Lane, Leek. ST13 8SD

AGENT
Resource UK

TITLE Proposed:-
Site Plan & Location Plan

DATE:	22nd Jan 2010	DRAWING No.	REV
SCALE:	1:1250 1:10000	SHF01	1.0

PLANNING ISSUE

less co2 limited, High Up Farm, High Up Lane, Leek, Staffordshire. ST13 8SD T / 01538 370131 M / 07941 326137
john@less-co2.co.uk www.less-co2.co.uk
Limited Company Registered in England No. 6382245