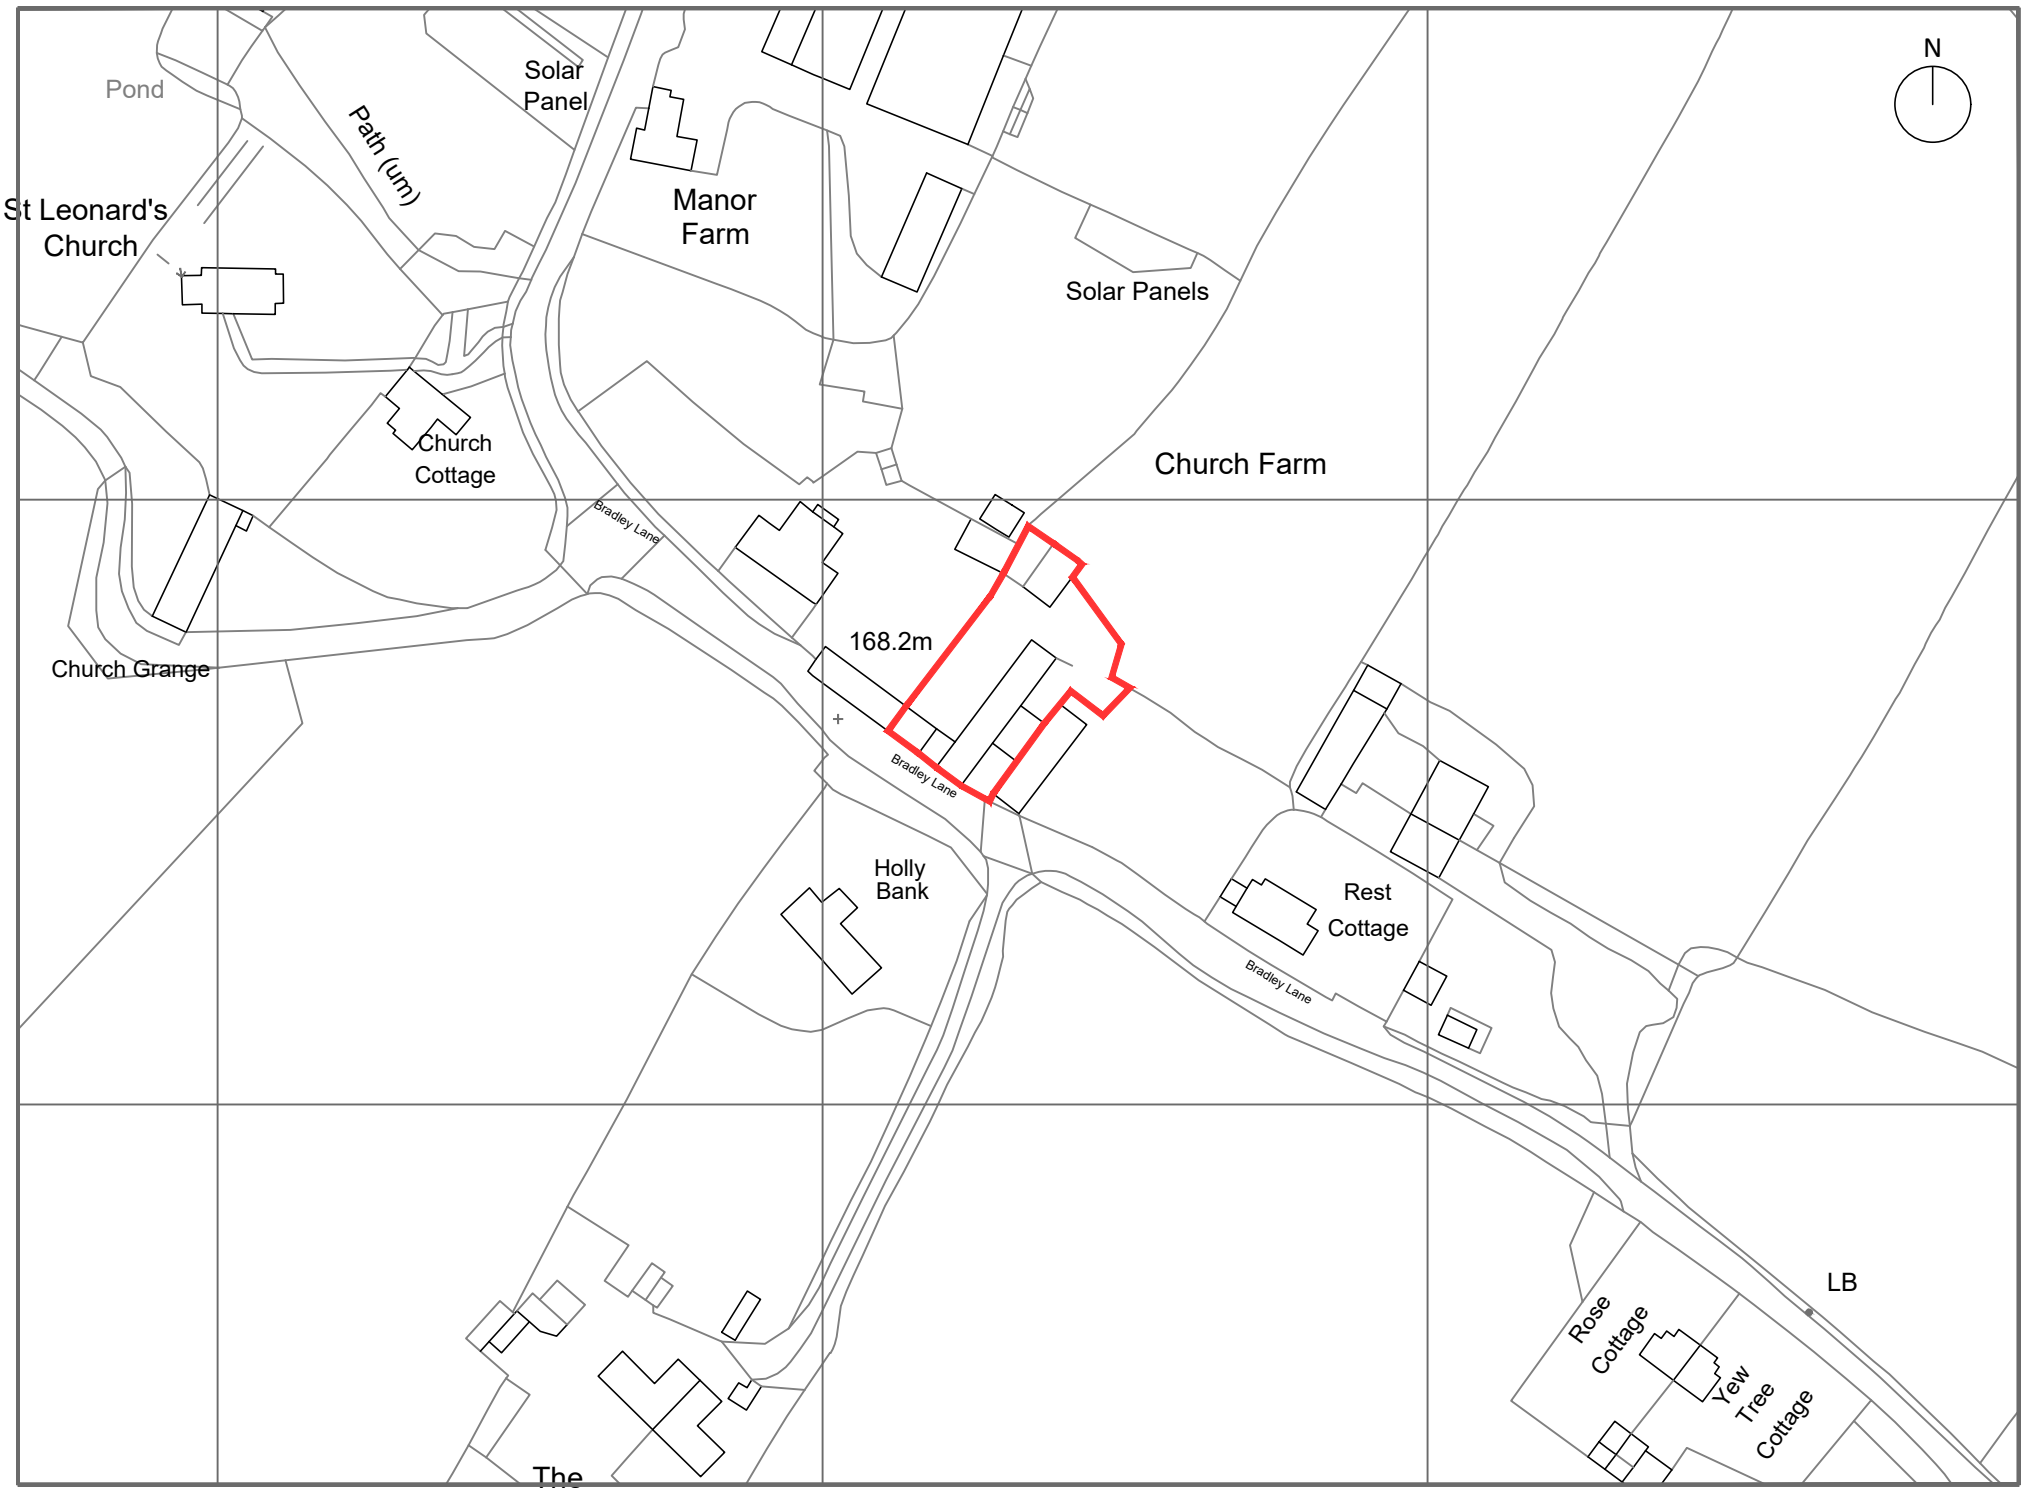

Location Plan - 1:1250

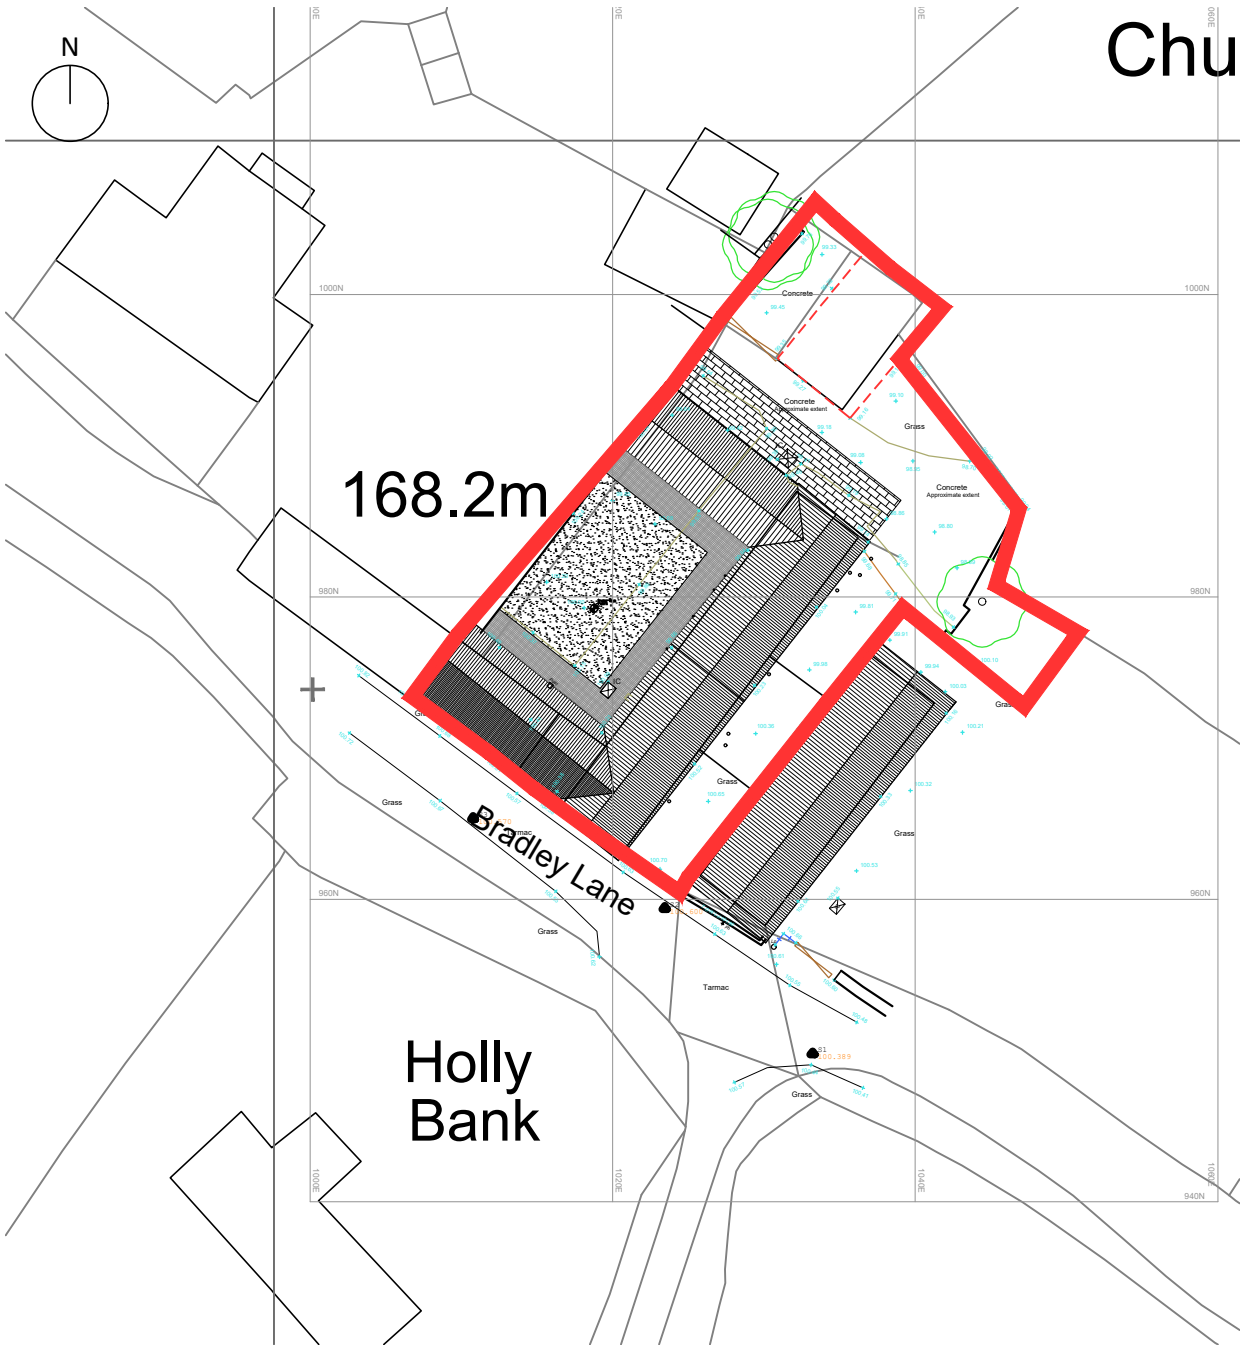

Block Plan - 1:500

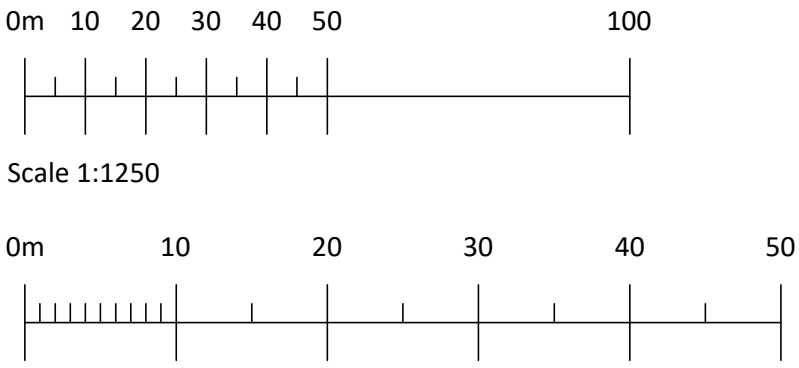

Revisions:

Rev A, 23.08.2019, Do Not Scale Omitted. Scale bar, Street names & North arrow added.

GREY RICHARDS TROWELL ARCHITECTURE

Address: 1-3 Greenhill, Wirksworth, Derbyshire, DE4 4EN
Tel: 01629 825491
Email: info@grtarchitecture.co.uk
Website: www.grtarchitecture.co.uk

Client:	Worthingtons Ltd		
Project:	Rickyard Barn		
Address:	Rickyard Barn Bradley Lane Bradley in the Moors Staffordshire		
Drawing:	Location / Block Plan		
Dwg No:	001	Date:	02/08/2019
Scale:	AS STATED	Paper size:	A3
RIBA Stage:	3		

Please Note:

Drawings up to RIBA Work Stage 4 are not sufficiently detailed for construction

© Grey Richards Trowell Architecture all rights reserved