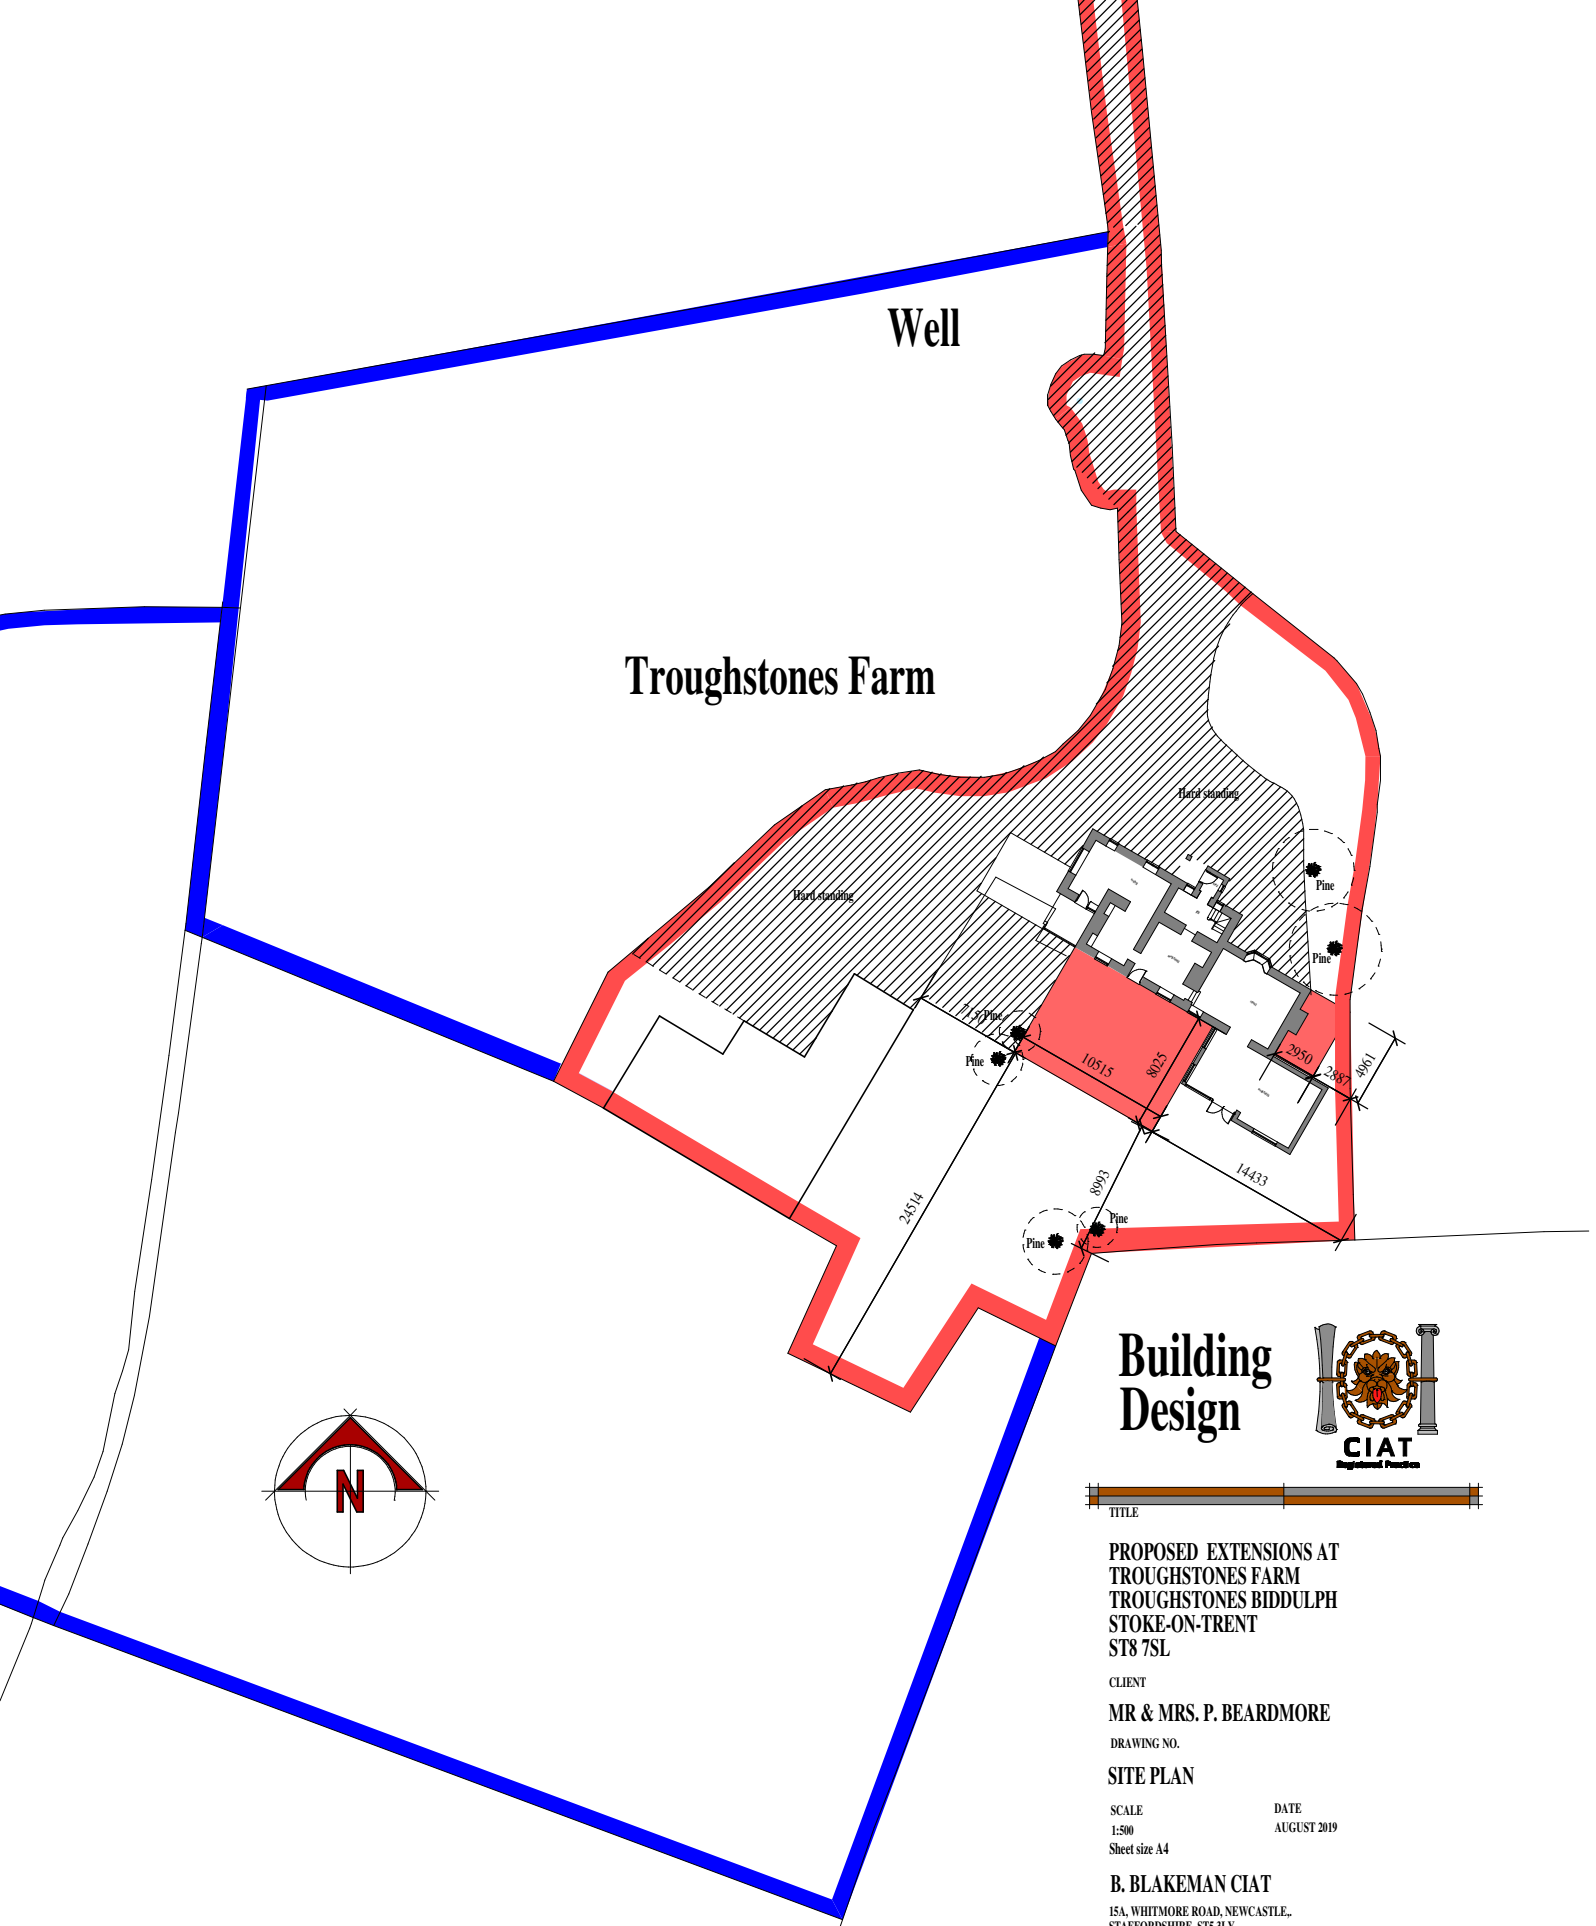


Building Design

CIAT

TITLE

PROPOSED EXTENSIONS AT
TROUGHSTONES FARM
TROUGHSTONES BIDDULPH
STOKE-ON-TRENT
ST8 7SL

CLIENT

MR & MRS. P. BEARDMORE

DRAWING NO.

SITE PLAN

SCALE
1:500
Sheet size A4

DATE
AUGUST 2019

B. BLAKEMAN CIAT
15A, WHITMORE ROAD, NEWCASTLE,.
STAFFORDSHIRE. ST5 3LY
TEL/FAX 01782 632911

SITE PLAN 1:500