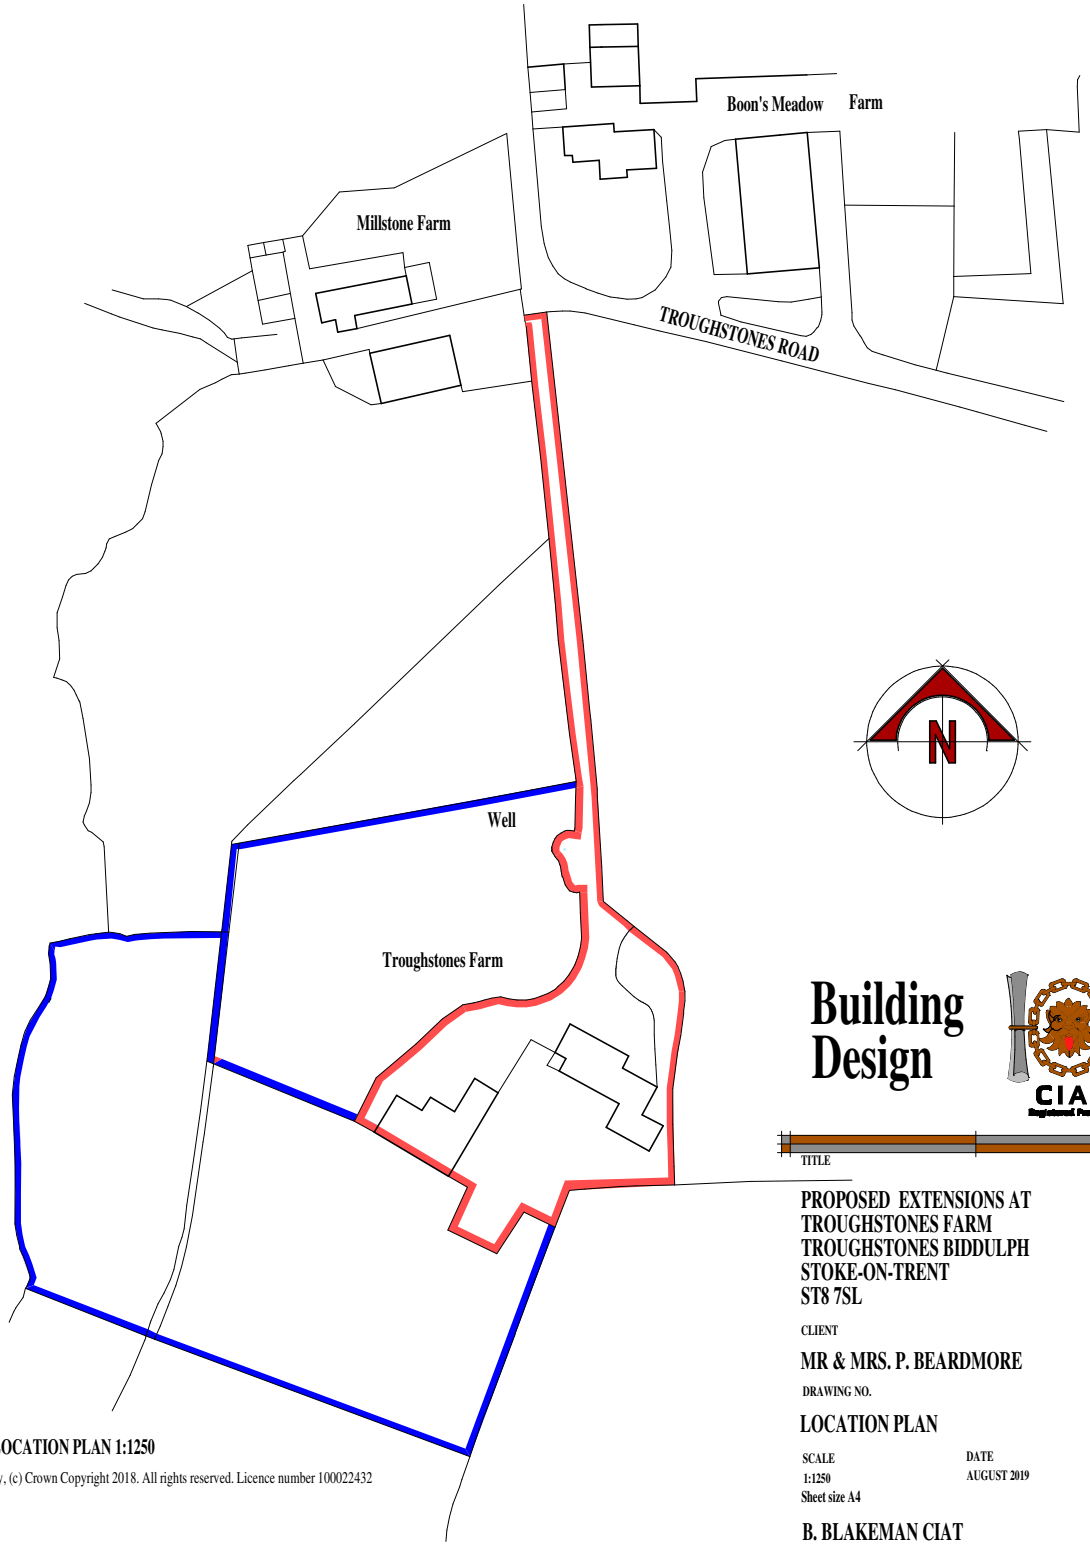


LOCATION PLAN 1:1250

Ordnance Survey, (c) Crown Copyright 2018. All rights reserved. Licence number 100022432

Building Design

CIAT
Registered Practice

TITLE

PROPOSED EXTENSIONS AT
TROUGHSTONES FARM
TROUGHSTONES BIDDULPH
STOKE-ON-TRENT
ST8 7SL

CLIENT

MR & MRS. P. BEARDMORE

DRAWING NO.

LOCATION PLAN

SCALE
1:1250
Sheet size A4

DATE
AUGUST 2019

B. BLAKEMAN CIAT
15A, WHITMORE ROAD, NEWCASTLE,.
STAFFORDSHIRE. ST5 3LY
TEL/FAX 01782 632911