




PROPOSED REAR ELEVATION

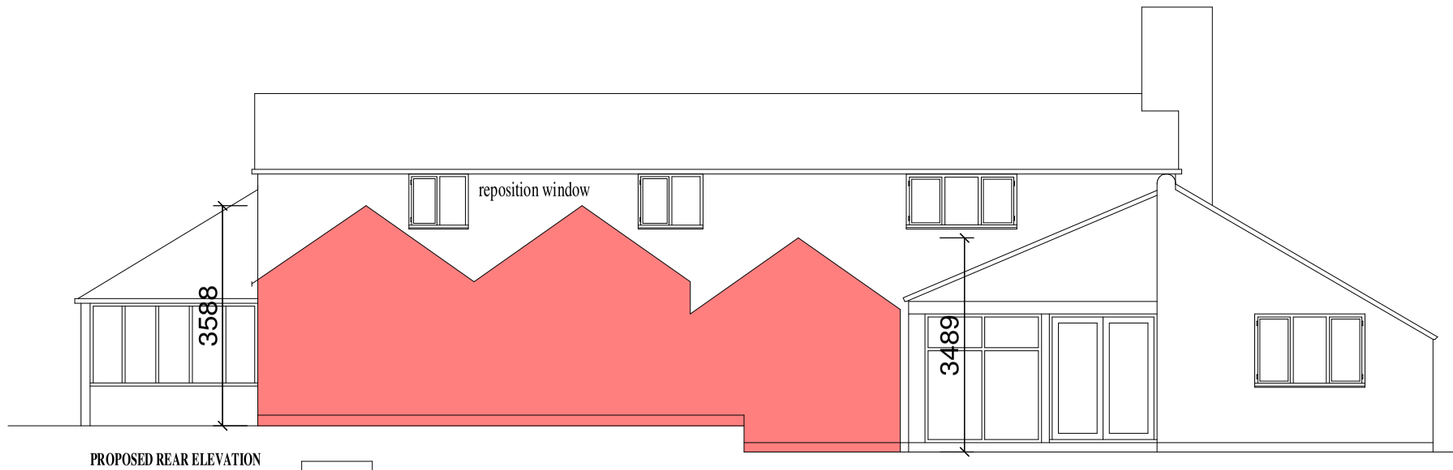


PROPOSED SIDE ELEVATION

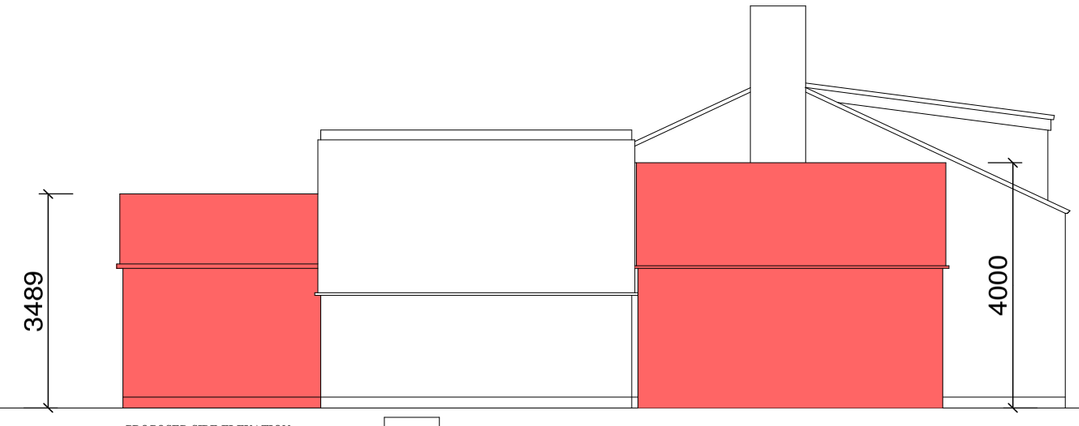


PROPOSED FRONT ELEVATION

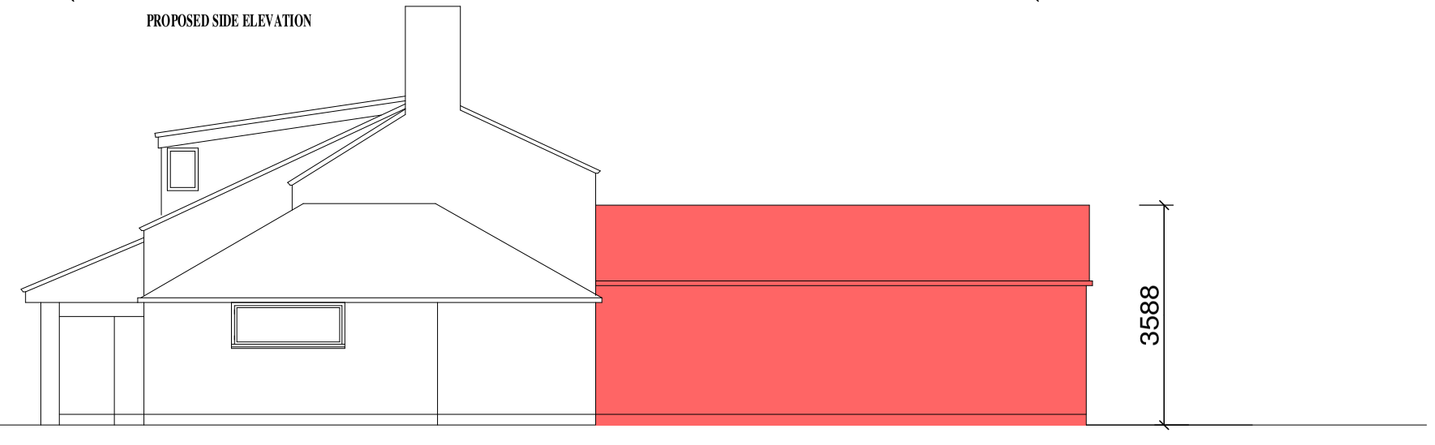

PROPOSED SIDE ELEVATION

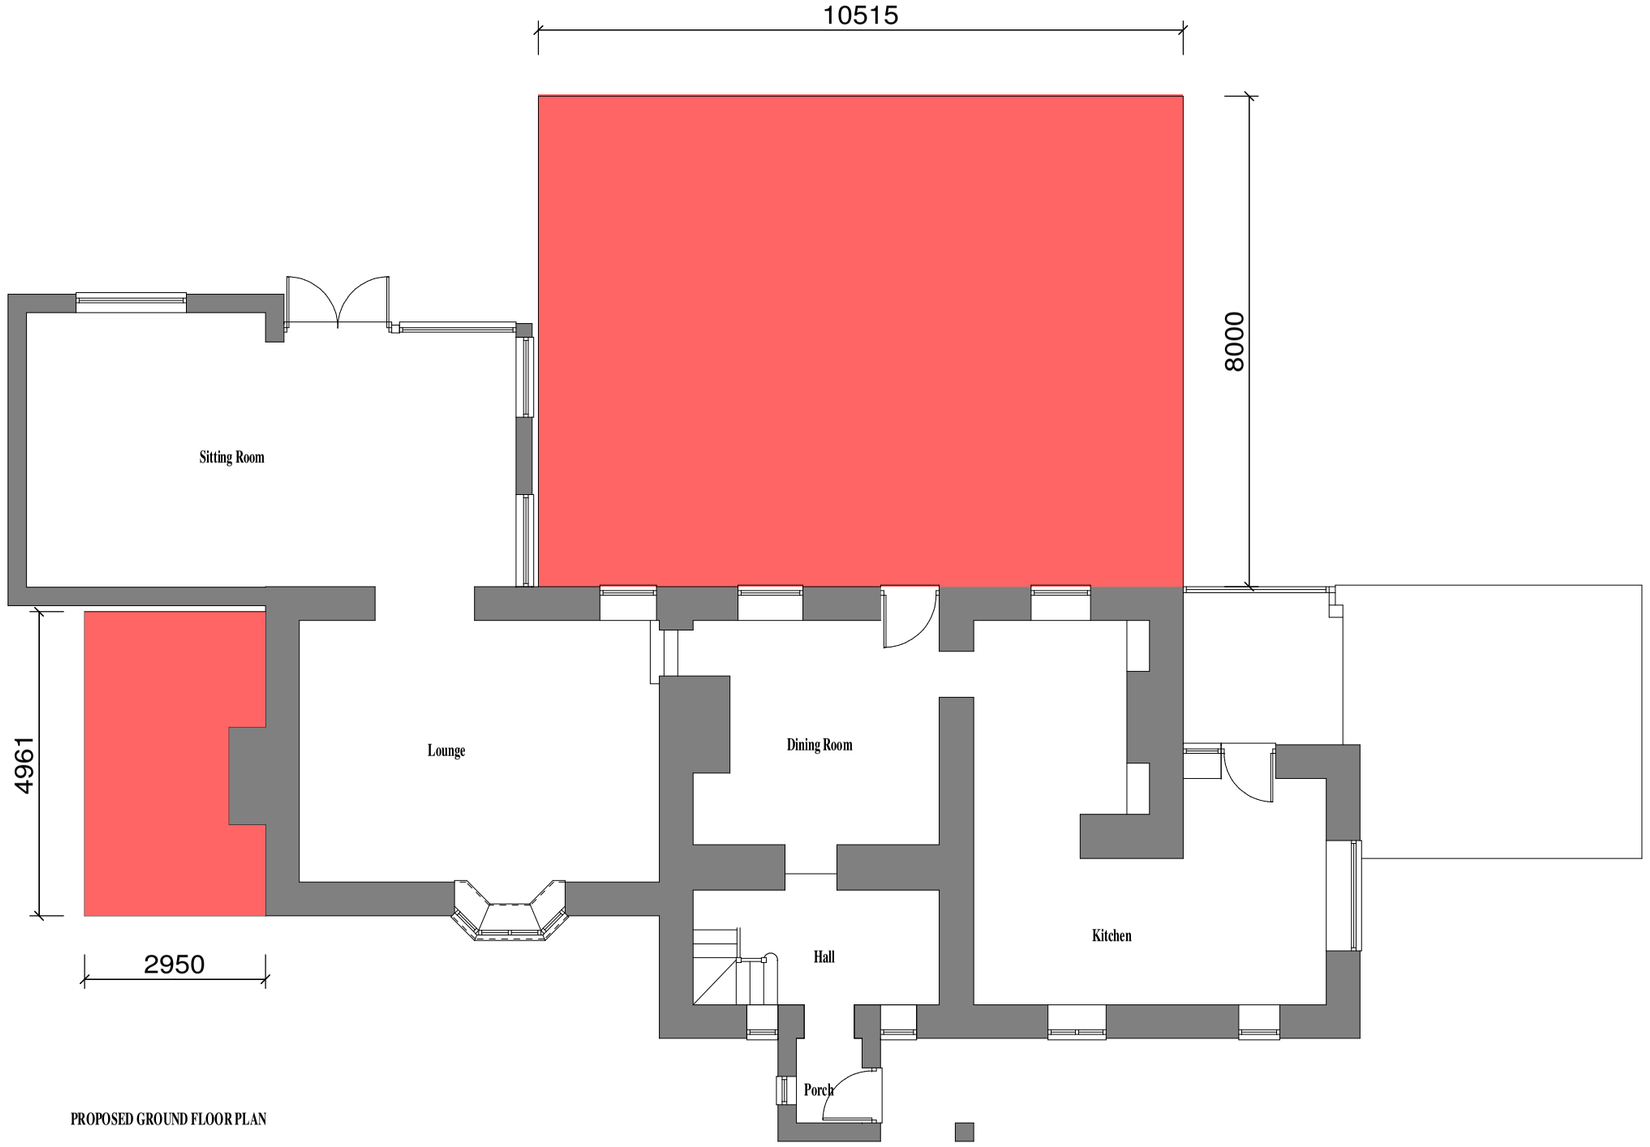

PROPOSED GROUND FLOOR PLAN

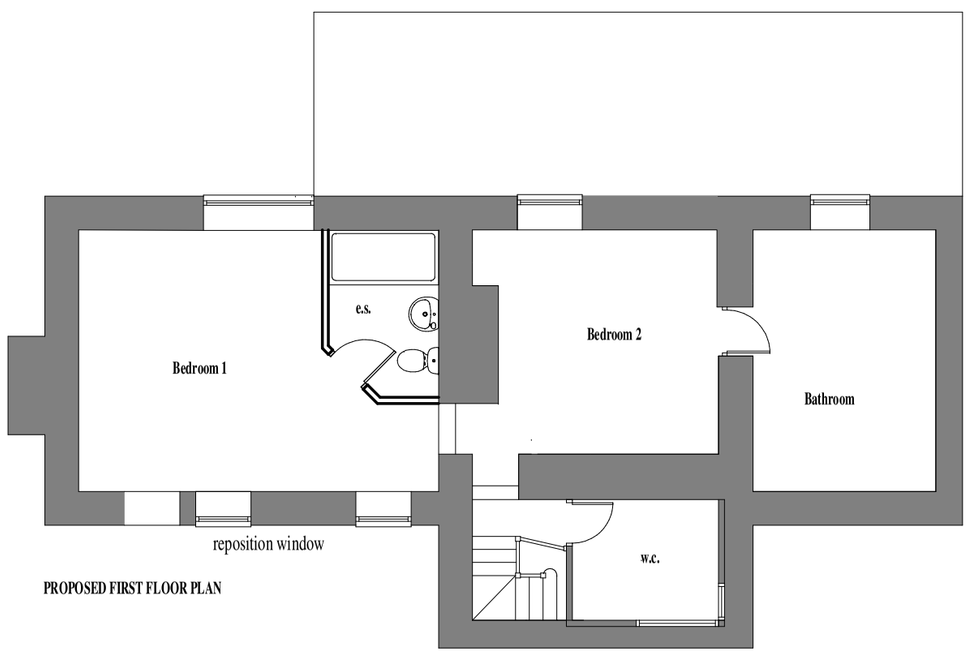

PROPOSED FIRST FLOOR PLAN

Denotes 2 storey extension under permitted devopment

Building Design

CIAT
Registered Practice

TITLE

PROPOSED ALTERATIONS AND EXTENSIONS AT TROUGHSTONES FARM TROUGHSTONES BIDDULPH STOKE-ON-TRENT ST8 7SL

CLIENT

MR & MRS. P. BEARDMORE

DRAWING NO.

PD PLANS

SCALE
1:100

DATE
FEBRUARY 2019

B. BLAKEMAN CIAT

15A, WHITMORE ROAD, NEWCASTLE,.
STAFFORDSHIRE. ST5 3LY
TEL/FAX 01782 632911