NOTES
1. Rainwater gutters to be half round black cast iron or black aluminium supported on galvanised steel rise and fall brackets
2. Rainwater pipes to be circular section black cast iron or black aluminium
3. Rooflights to be Velux MK06 (780w x 1180 long) conservation rooflights with recessed flashing kit to enable flush fitting with roof tiles

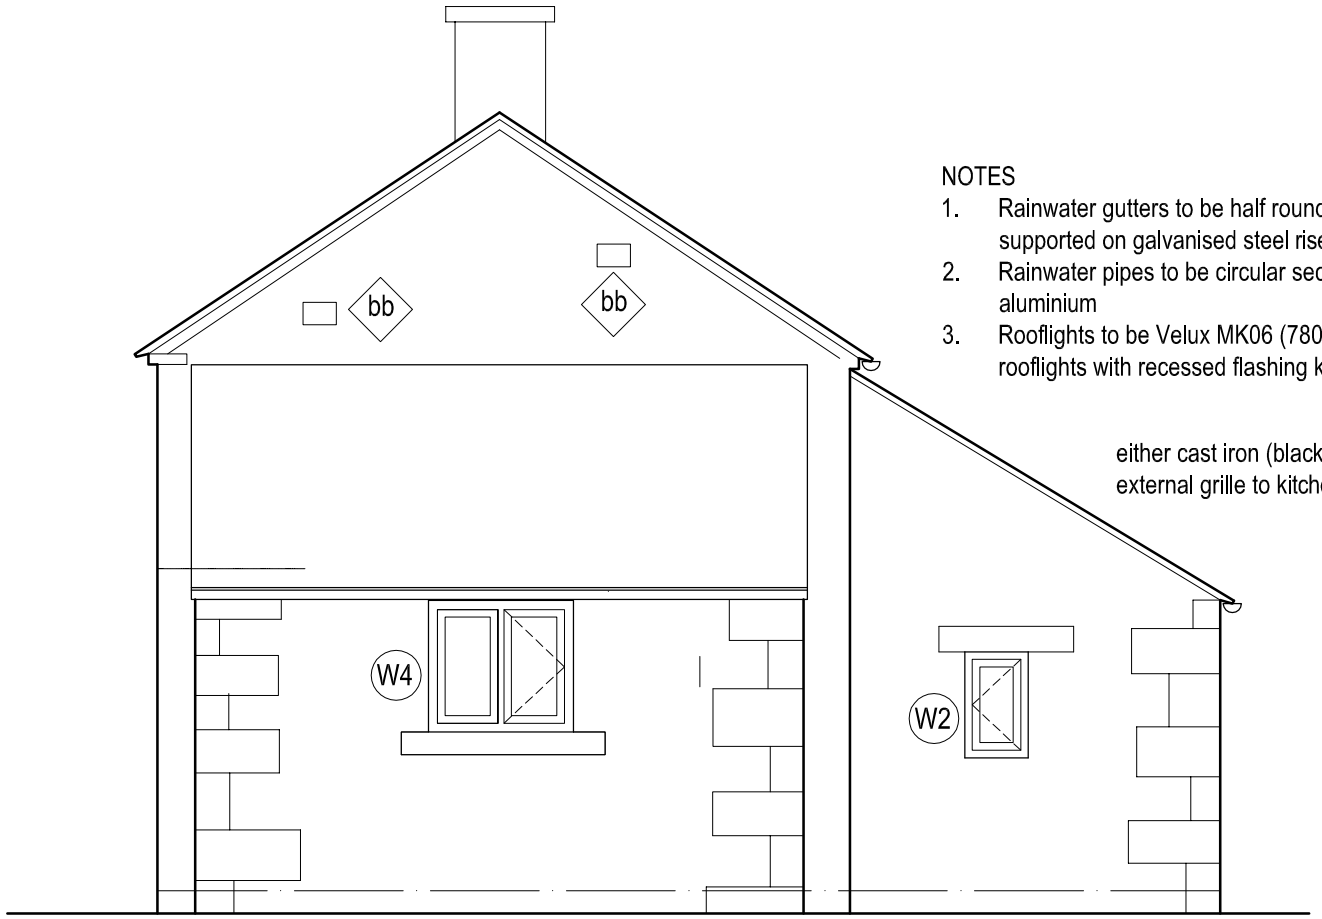

END ELEVATION (E)

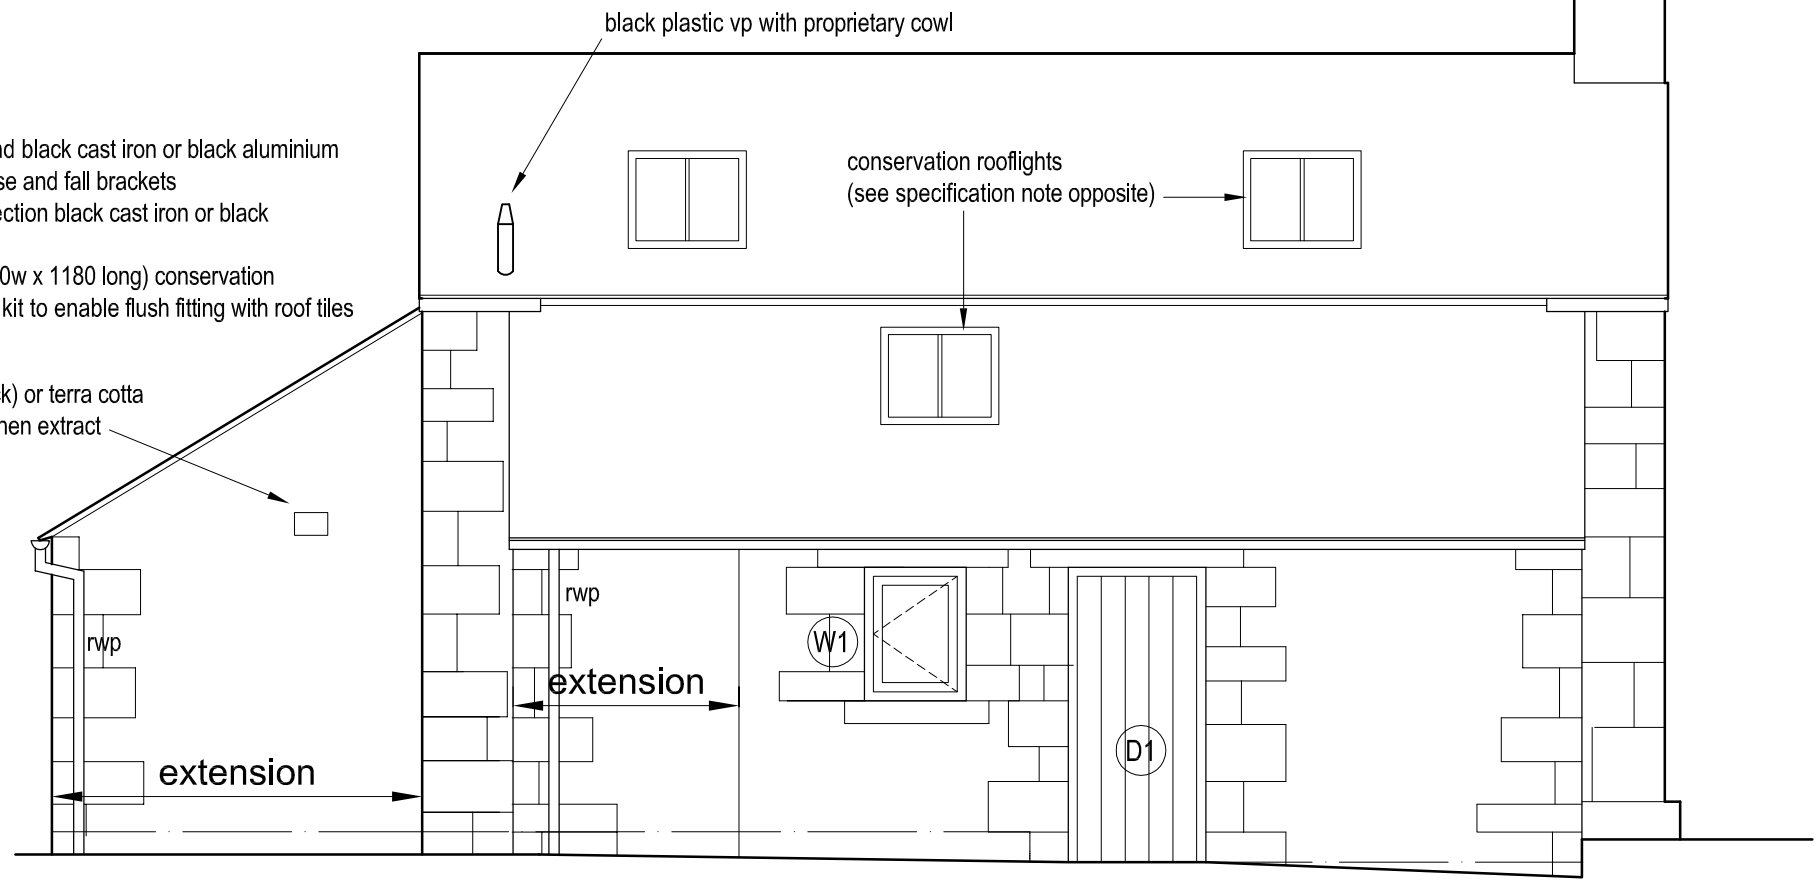

SIDE ELEVATION (N)

Ecology Fixtures Key (note: all boxes to be installed prior to occupation of the dwelling)

bb — build-in Woodstone bat box

st — Shwegler ISP Sparrow Terrace built into stone wall

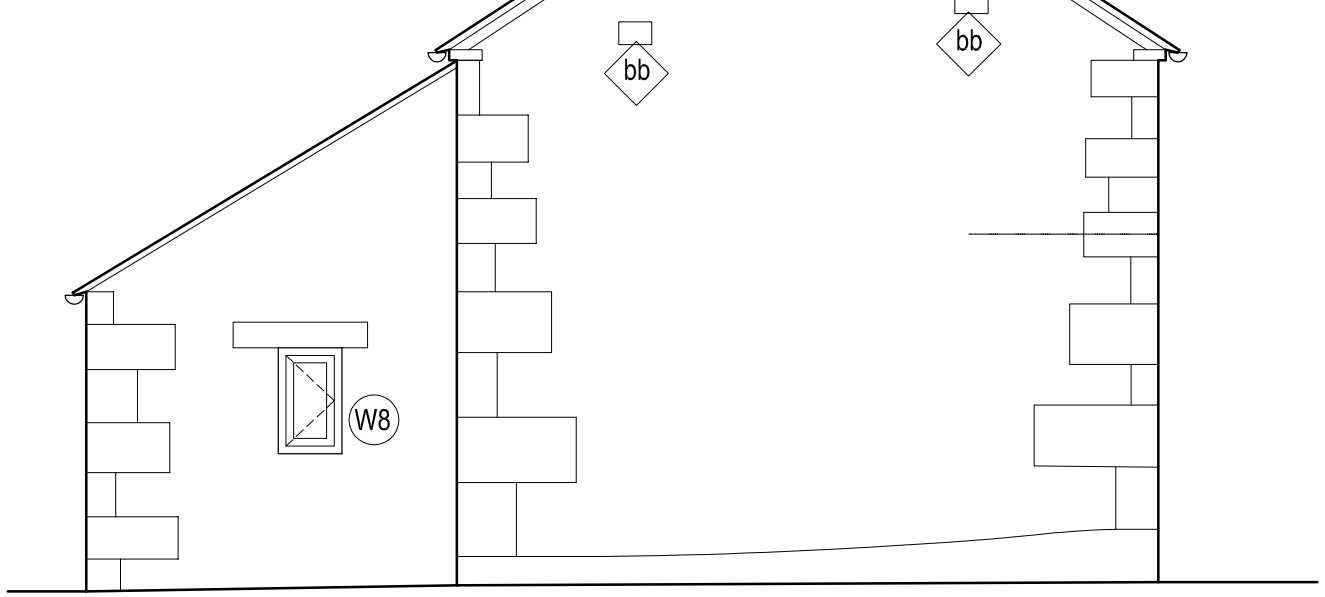

END ELEVATION (W)

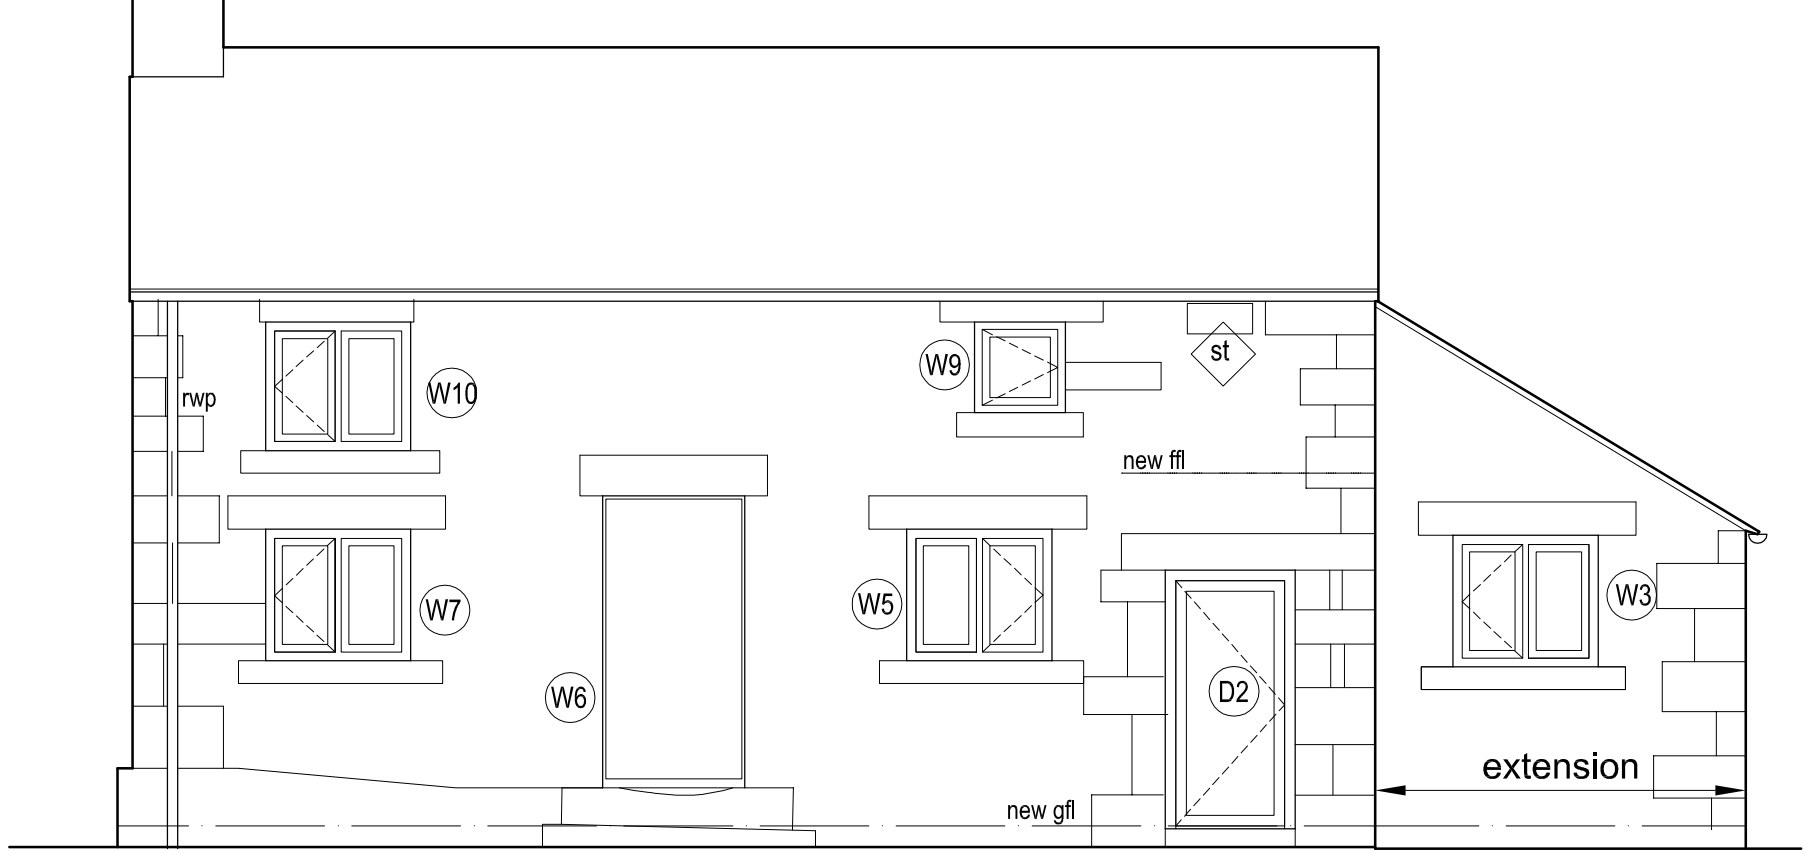

SIDE ELEVATION (S)

Revisions

A	South and west elevations added	15.01.18
B	Window style ammended	18.01.18
C	Chimney added	23.01.18
D	Door and window refs added added; detais of rw goods, rooflights and ecology fixtures added	23.07.19

job Holly Tree House, Horton
Renovation and Alterations

title Scheme 4: Elevations

date 04.01.18 | scale 1/50 @ A3 | dwg. no. HTH-09 | rev. D

Ian Ankers architecture
Building and Design Consultants
Ryecroft Farm, Rushton Spencer, Macclesfield, SK11 0RP
t 01260 546944
e ian@iananders.co.uk
w www.iananders.co.uk