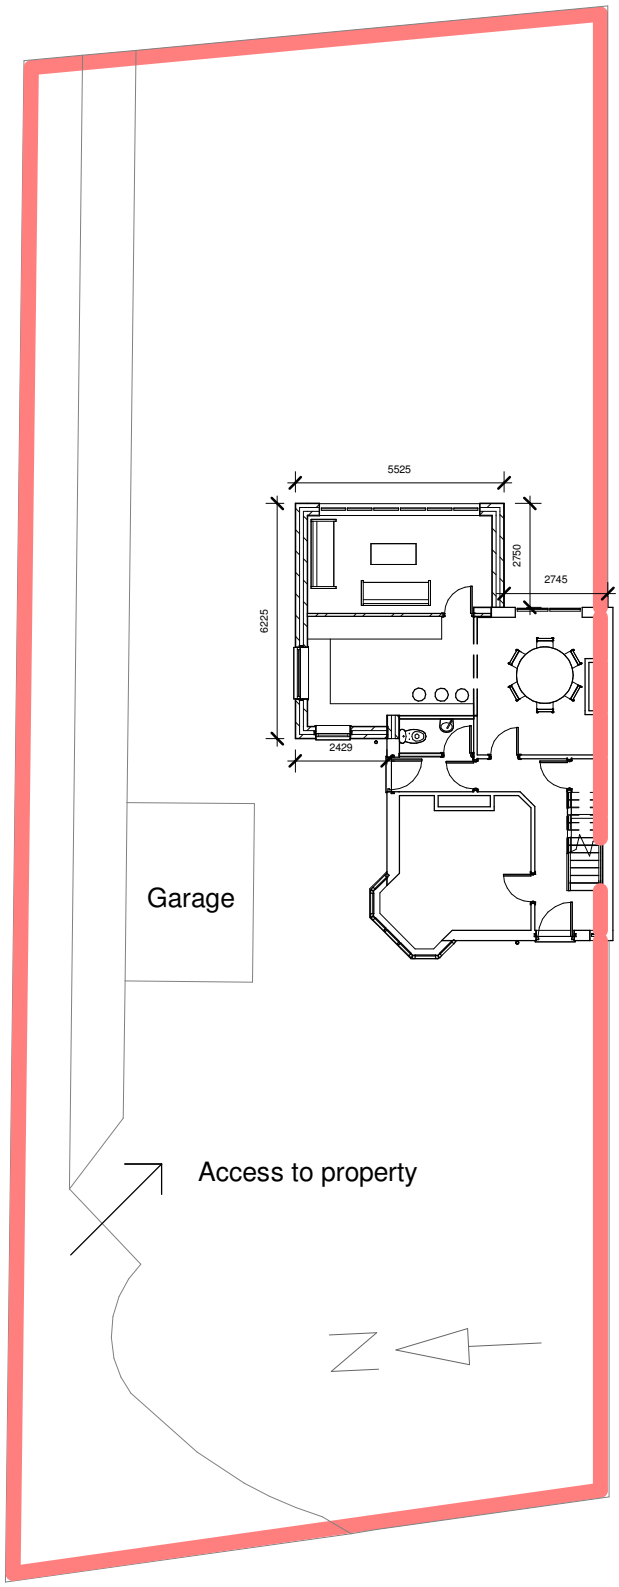

1 Site Plan -

1 : 200

		PROJECT Proposed Two Storey Side/Rear Extension	CLIENT Gilbert 151 Tunstall Road Knypersley Staffordshire ST8 7AE
Code	Status		Date: Issue Date / Project Number: Project Number / Scale (@ A4): 1 : 200 / REV
SUITABILITY DESCRIPTION	PURPOSE OF ISSUE	SHEET Site	Drawn by: Author / Checked by: Checker / DRAWING NUMBER: MJC-GIL-19

10/09/2019 22:58:41