
All Dimensions & Levels to be checked and verified by the contractor prior to works commencing.

Any errors to be reported to the Architect immediately

The copyright of this drawing and design is vested in the Architect and must not be copied or reproduced without written consent

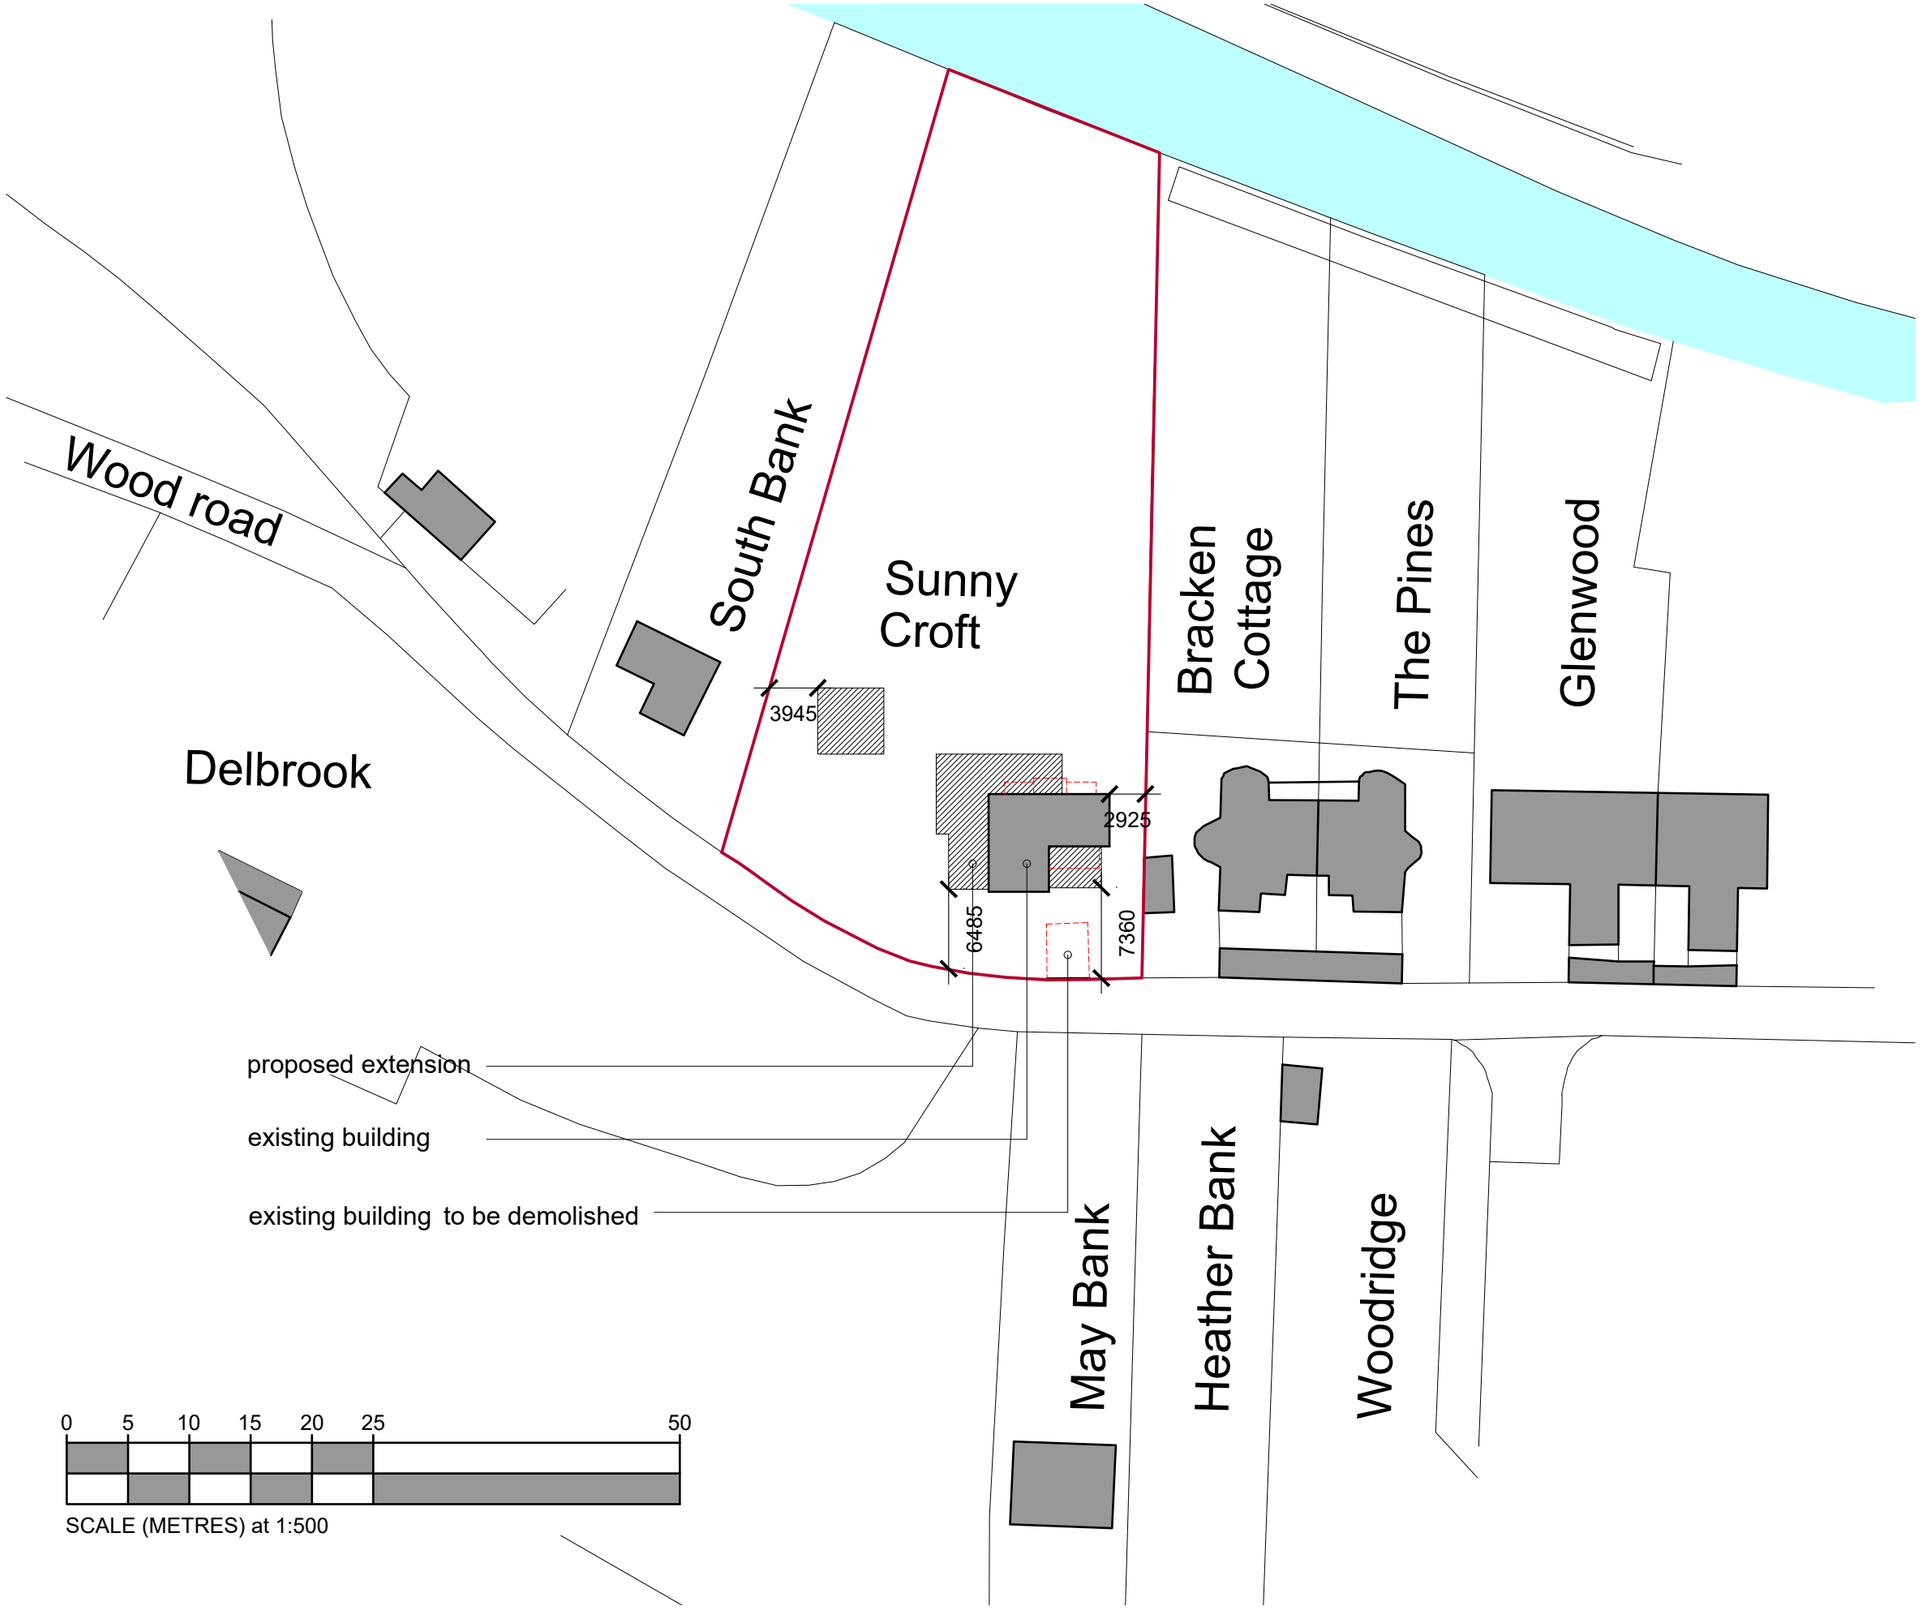

revision	description	date

drawing 1107-09
revision A

client
MR & MRS BETTANY

project
EXTENSIONS & ALTERATIONS

location
SUNNYCROFT, LONGSDON

title
BLOCK PLAN

issue
PLANNING

scale
1:500 @ A3

drawn by I.T.
checked by A.B.S.
date 27.08.19.

TarpeyWoodfineArchitects

10 king street newcastle under lyme staffordshire ST5 1EL
Tel: 01782 632 680 Email: info@tarpey-woodfine.com