Storage Shed at "Water Meadow" Off Station Road, Endon

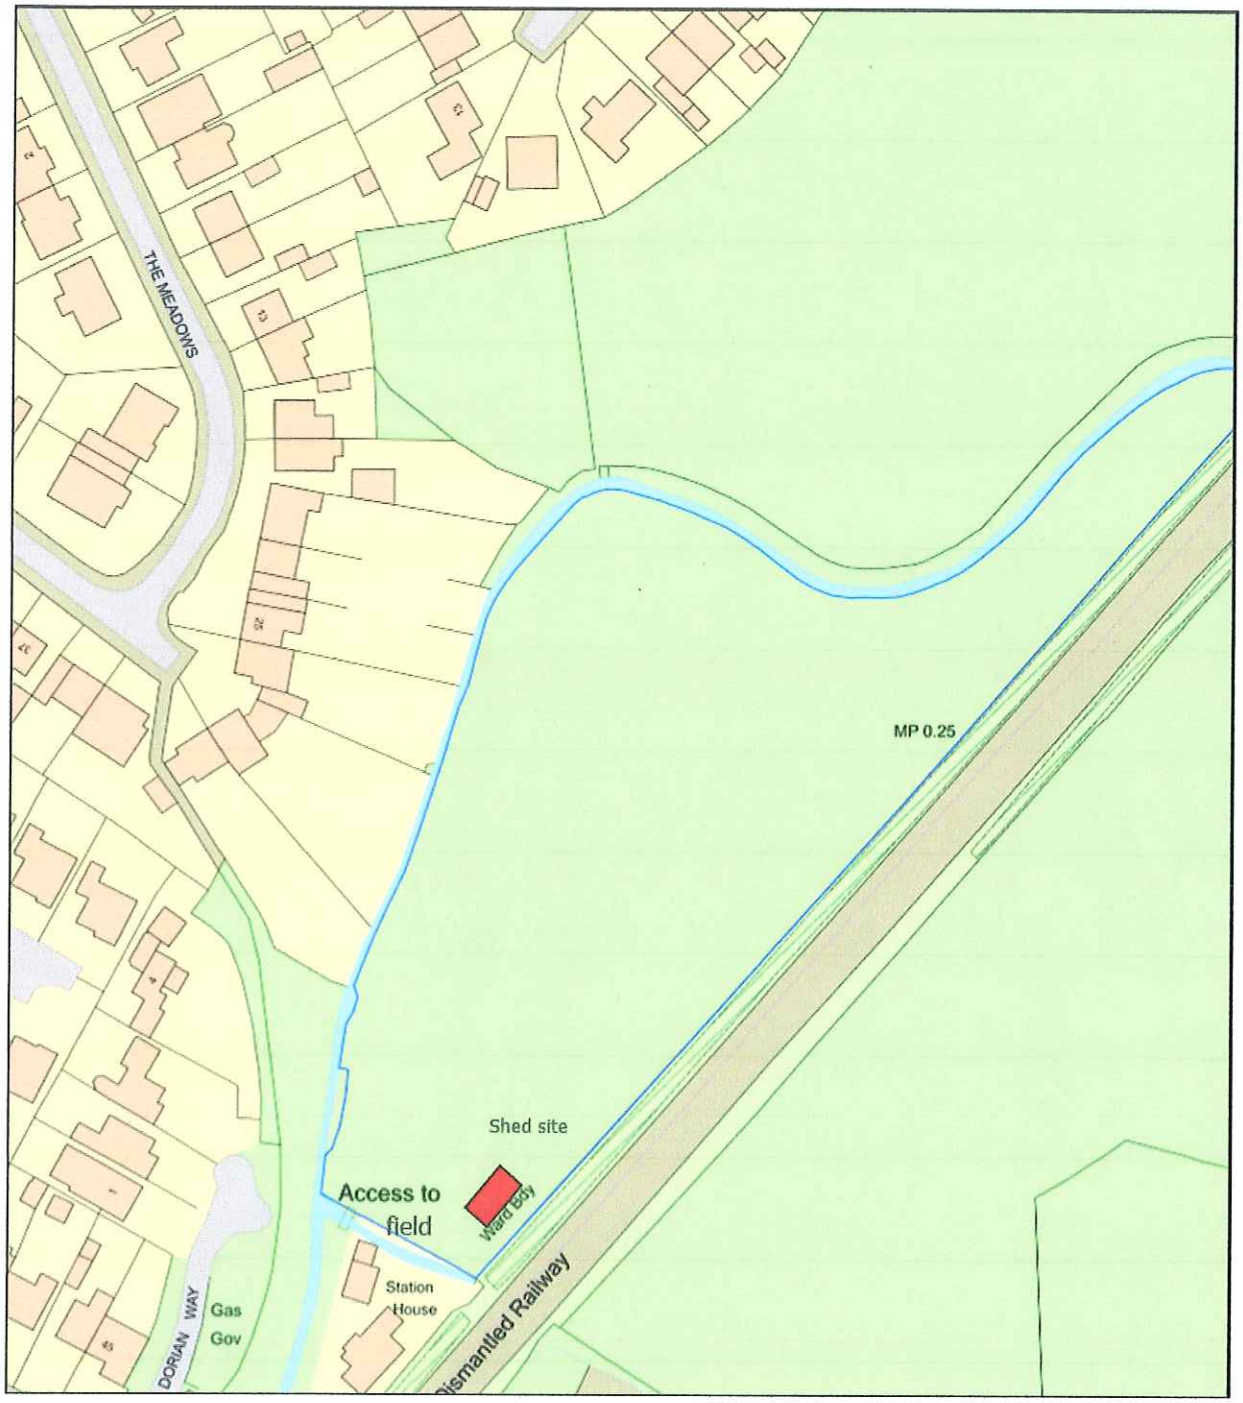

0 50
Metres

N

ReQuestaPlan

Plan Produced for: Mr Graham Fenton

Date Produced: 31 Jul 2019

Plan Number/Project ID: TQRQM19212104416748

Scale: 1:1250 @ A4

© Crown copyright, All rights reserved. 2019 Licence number 0100042766