Site Plan - Storage Shed at "Water Meadows" Off Station Road, Endon

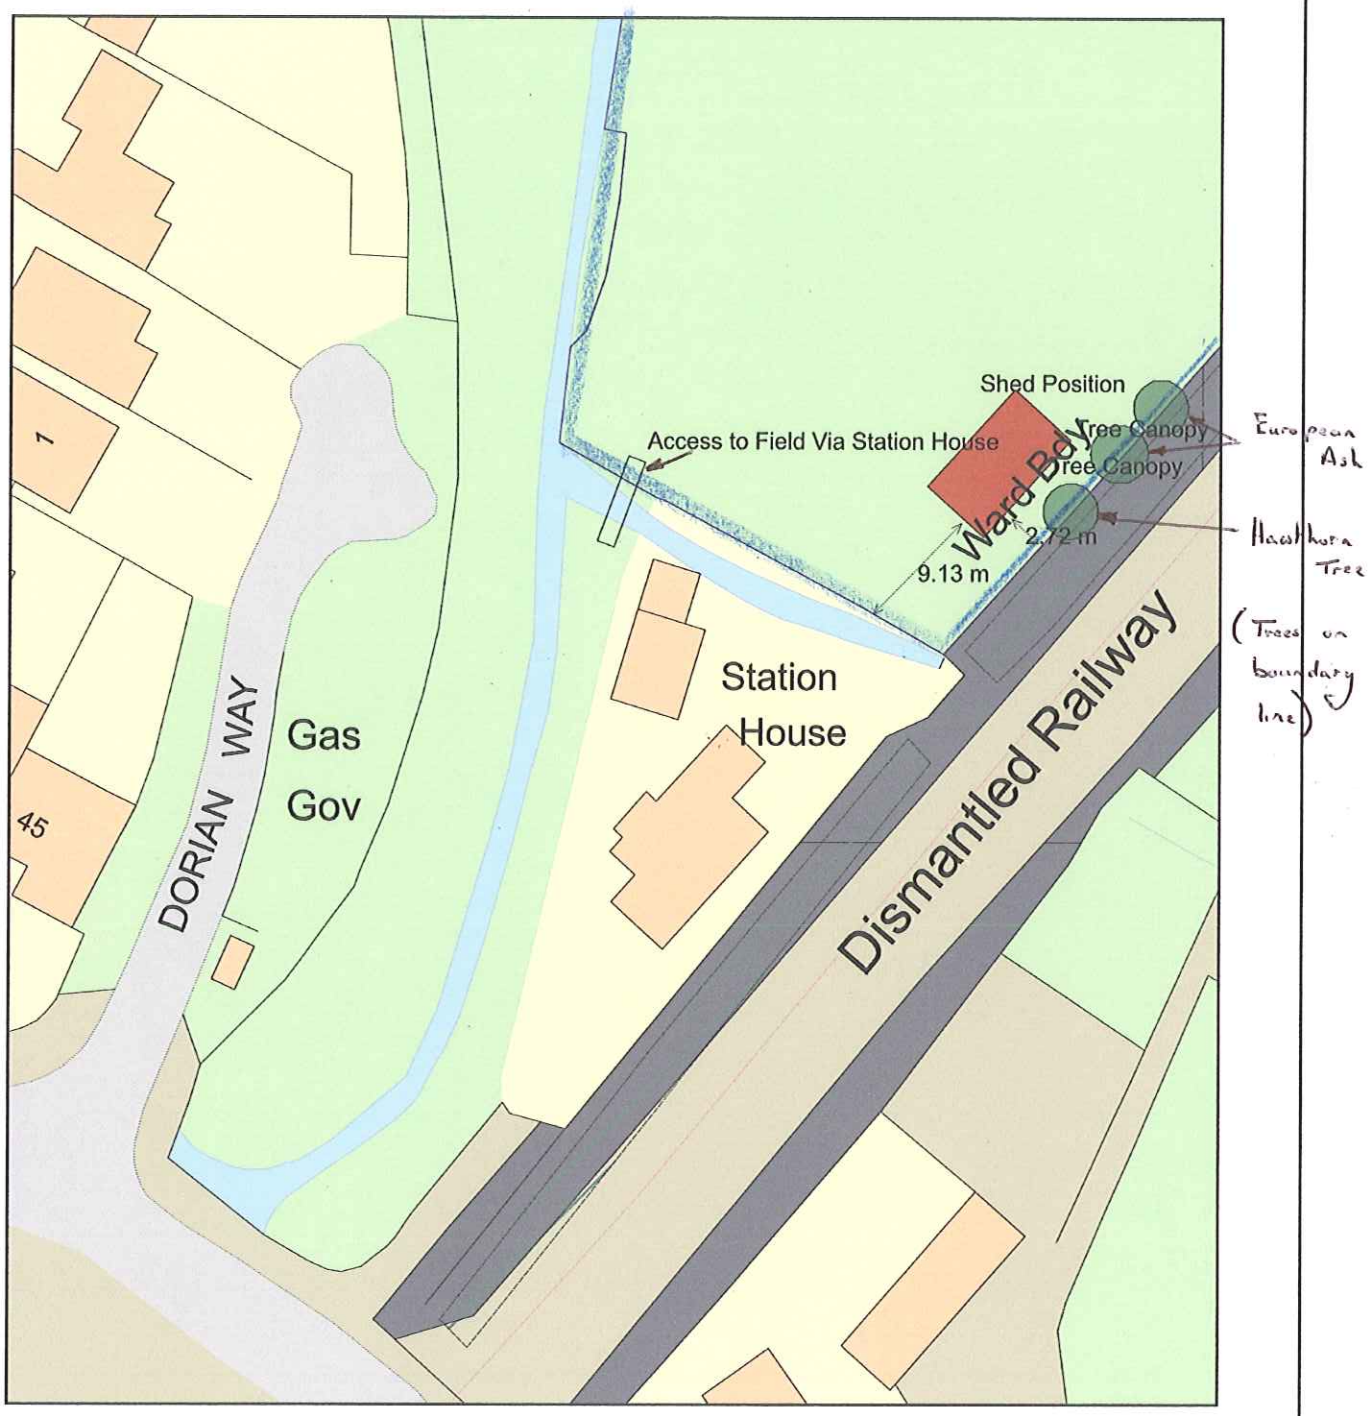

ReQuestaPlan

Plan Produced for:	Mr Graham Fenton
Date Produced:	19 Aug 2019
Plan Number/Project ID:	TQRQM19231144315850
Scale:	1:500 @ A4

© Crown copyright, All rights reserved. 2019 Licence number 0100042766