

Rev.	Drawn	Comments	Date
A	JK	Alterations following client meeting	19/08/19
B	JK	External door to open inwards	10/09/19

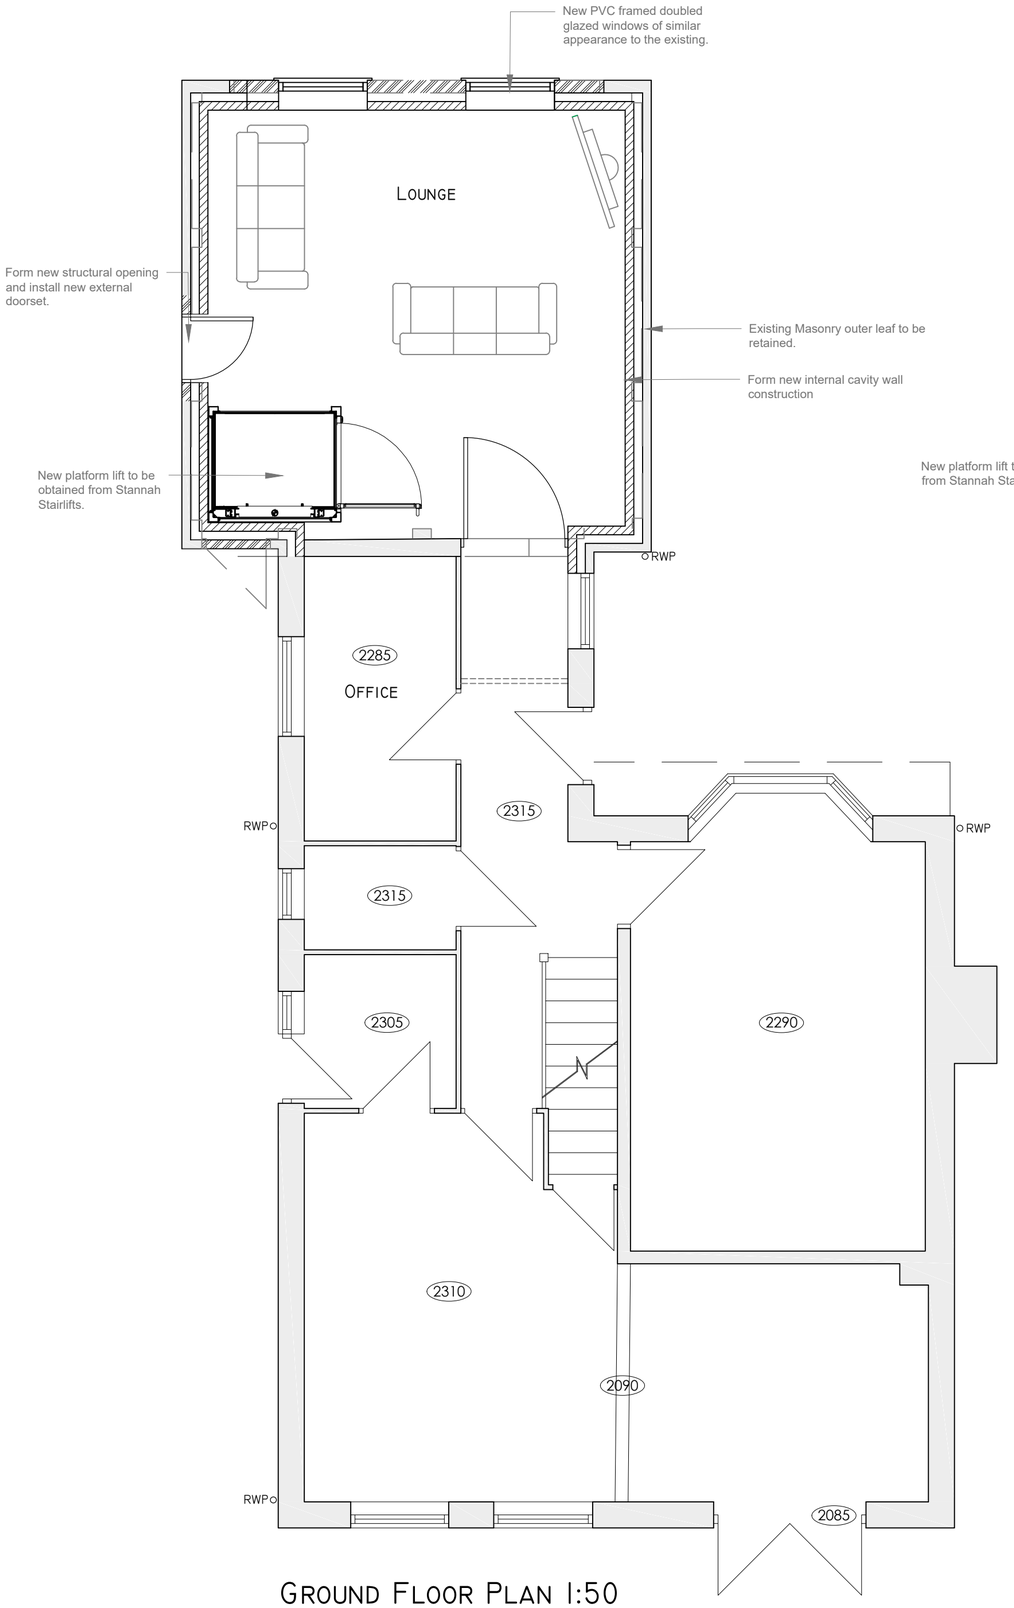

GROUND FLOOR PLAN 1:50

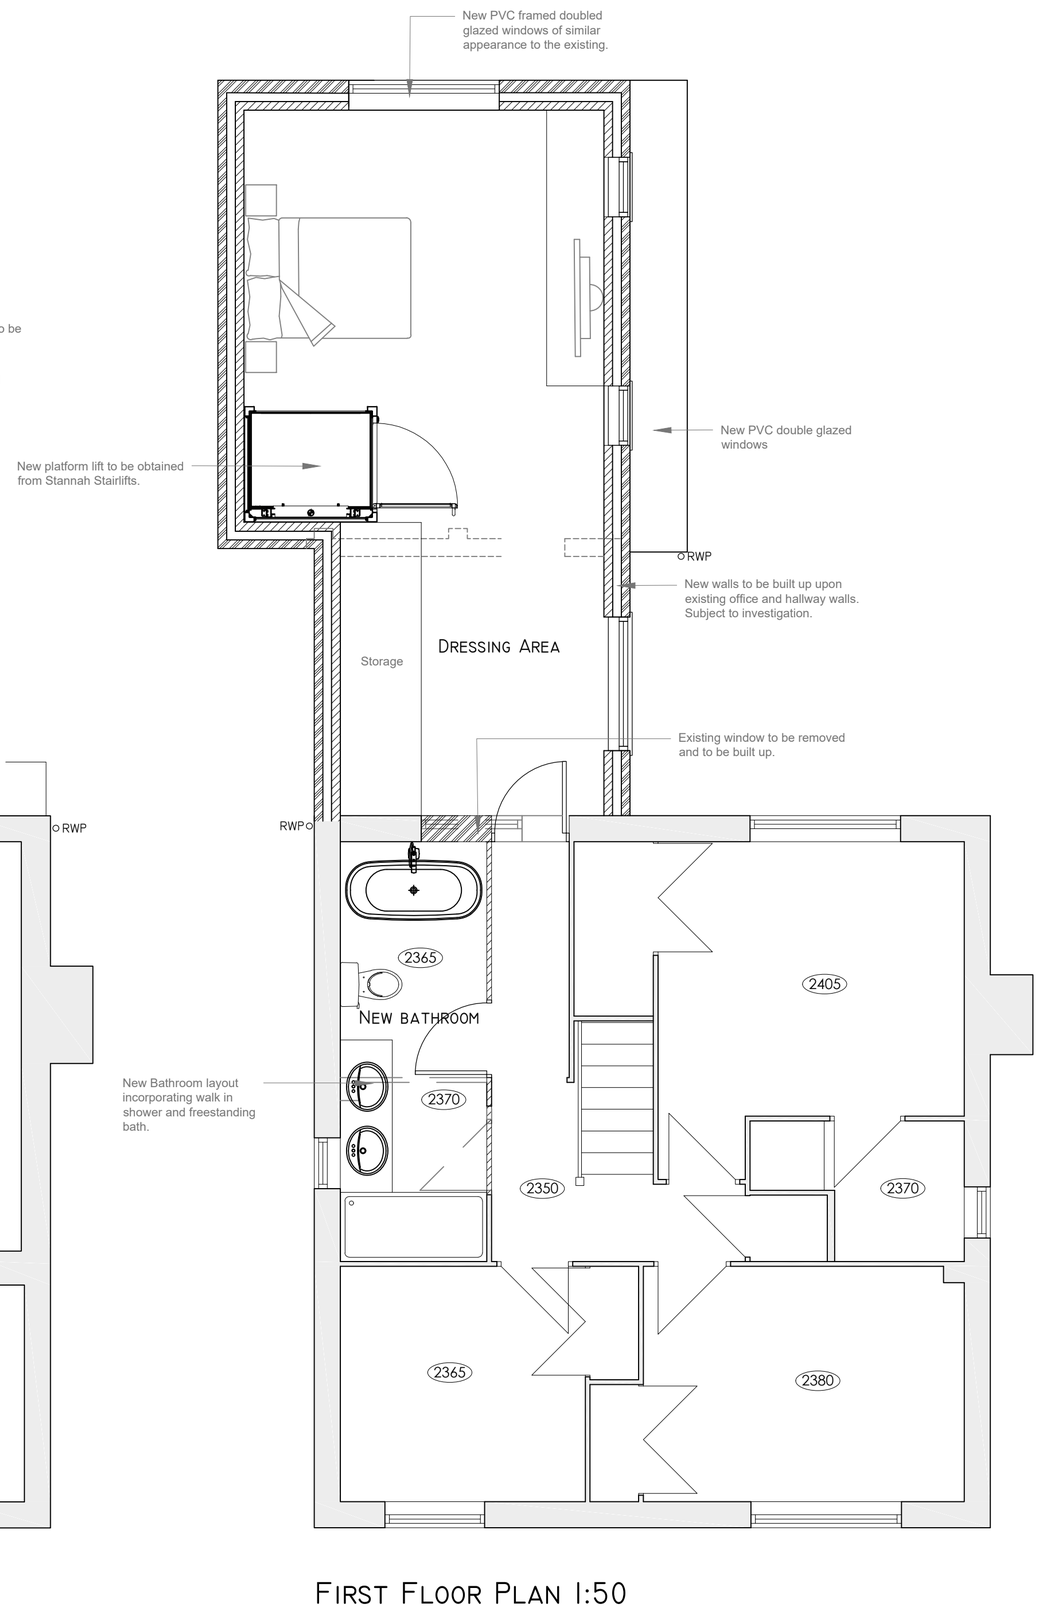

FIRST FLOOR PLAN 1:50

MODE
Architects & Development

01782 479644
info@mode-architects.co.uk
www.mode-architects.co.uk

Client Ms D Chenoweth

Project Conversion of Garage into 'Second Lounge' (Annexe) and Extension to First Floor.

Title Proposed GA Plans

Status

Scale @A2	Date	Drawn	Checked
1:50	July 19	JK	KM

Drawing No. 19 017 PL (0) 02

Rev B

File Ref:

This drawing is subject to Copyright & must not be copied or reproduced without consent. Figured dimensions only are to be taken from this drawing. All contractors must visit the site and be responsible for taking and checking all dimensions relative to their work.