

Rev.	Drawn	Comments	Date

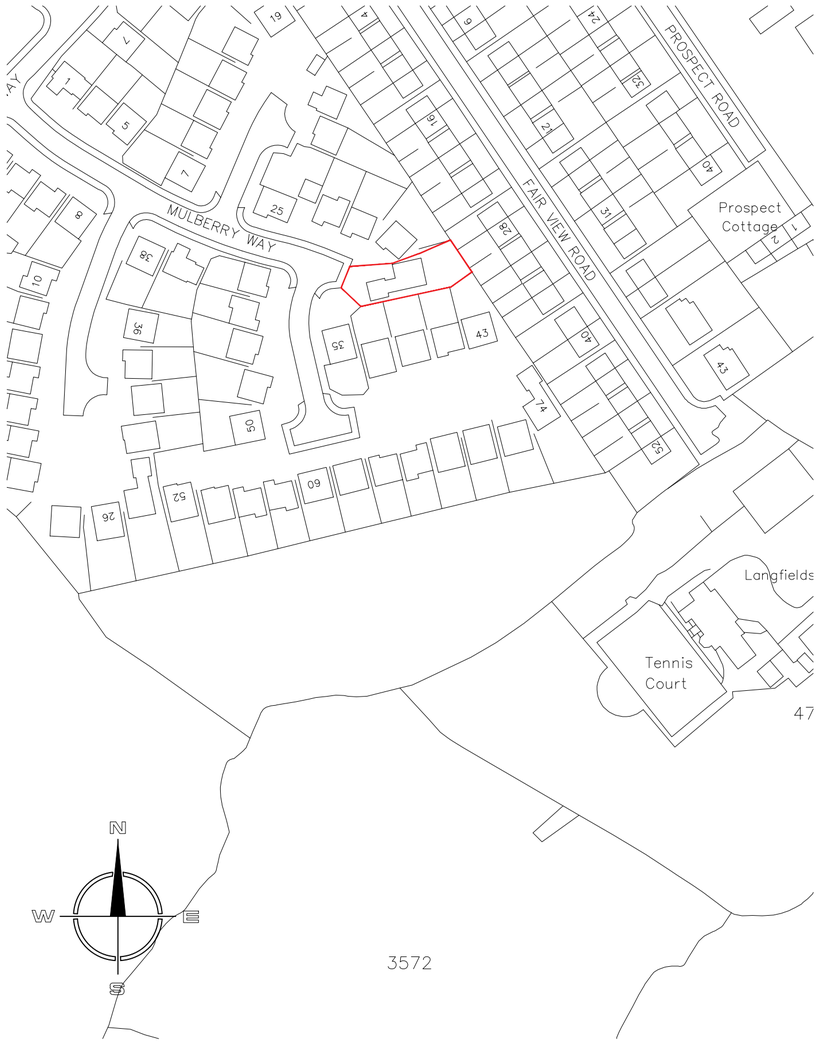

Location Plan
Scale 1:1250

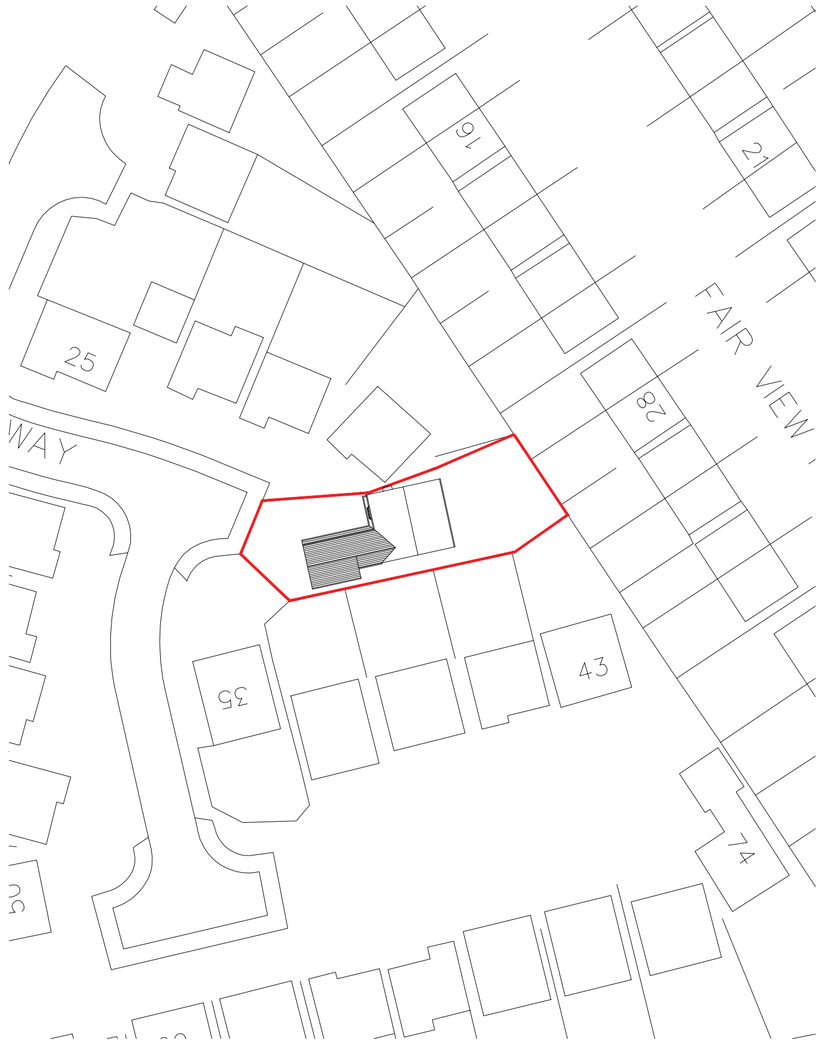

Proposed Block Plan
Scale 1:500

MODE
Architects & Development

01782 479644
info@mode-architects.co.uk
www.mode-architects.co.uk

Client Ms D Chenoweth

Project Conversion of Garage into 'Second Lounge' (Annexe) and Extension to First Floor.

Title Proposed Location Plan & Block Plan

Status

Scale @A2	Date	Drawn	Checked
As Spec	Sept 19	JK	KM

Drawing No. 19 017 PL (0) 04

Rev

File Ref:

This drawing is subject to Copyright & must not be copied or reproduced without consent. Figured dimensions only are to be taken from this drawing. All contractors must visit the site and be responsible for taking and checking all dimensions relative to their work.