ROBert L FORD
private architectural practitioner and rural development consultant
PARKSIDE PARK ROAD LEEK STAFFORDSHIRE ST13 8JT
roblford@btopenworld.com / 01538 398290 / 07969 68 68 86

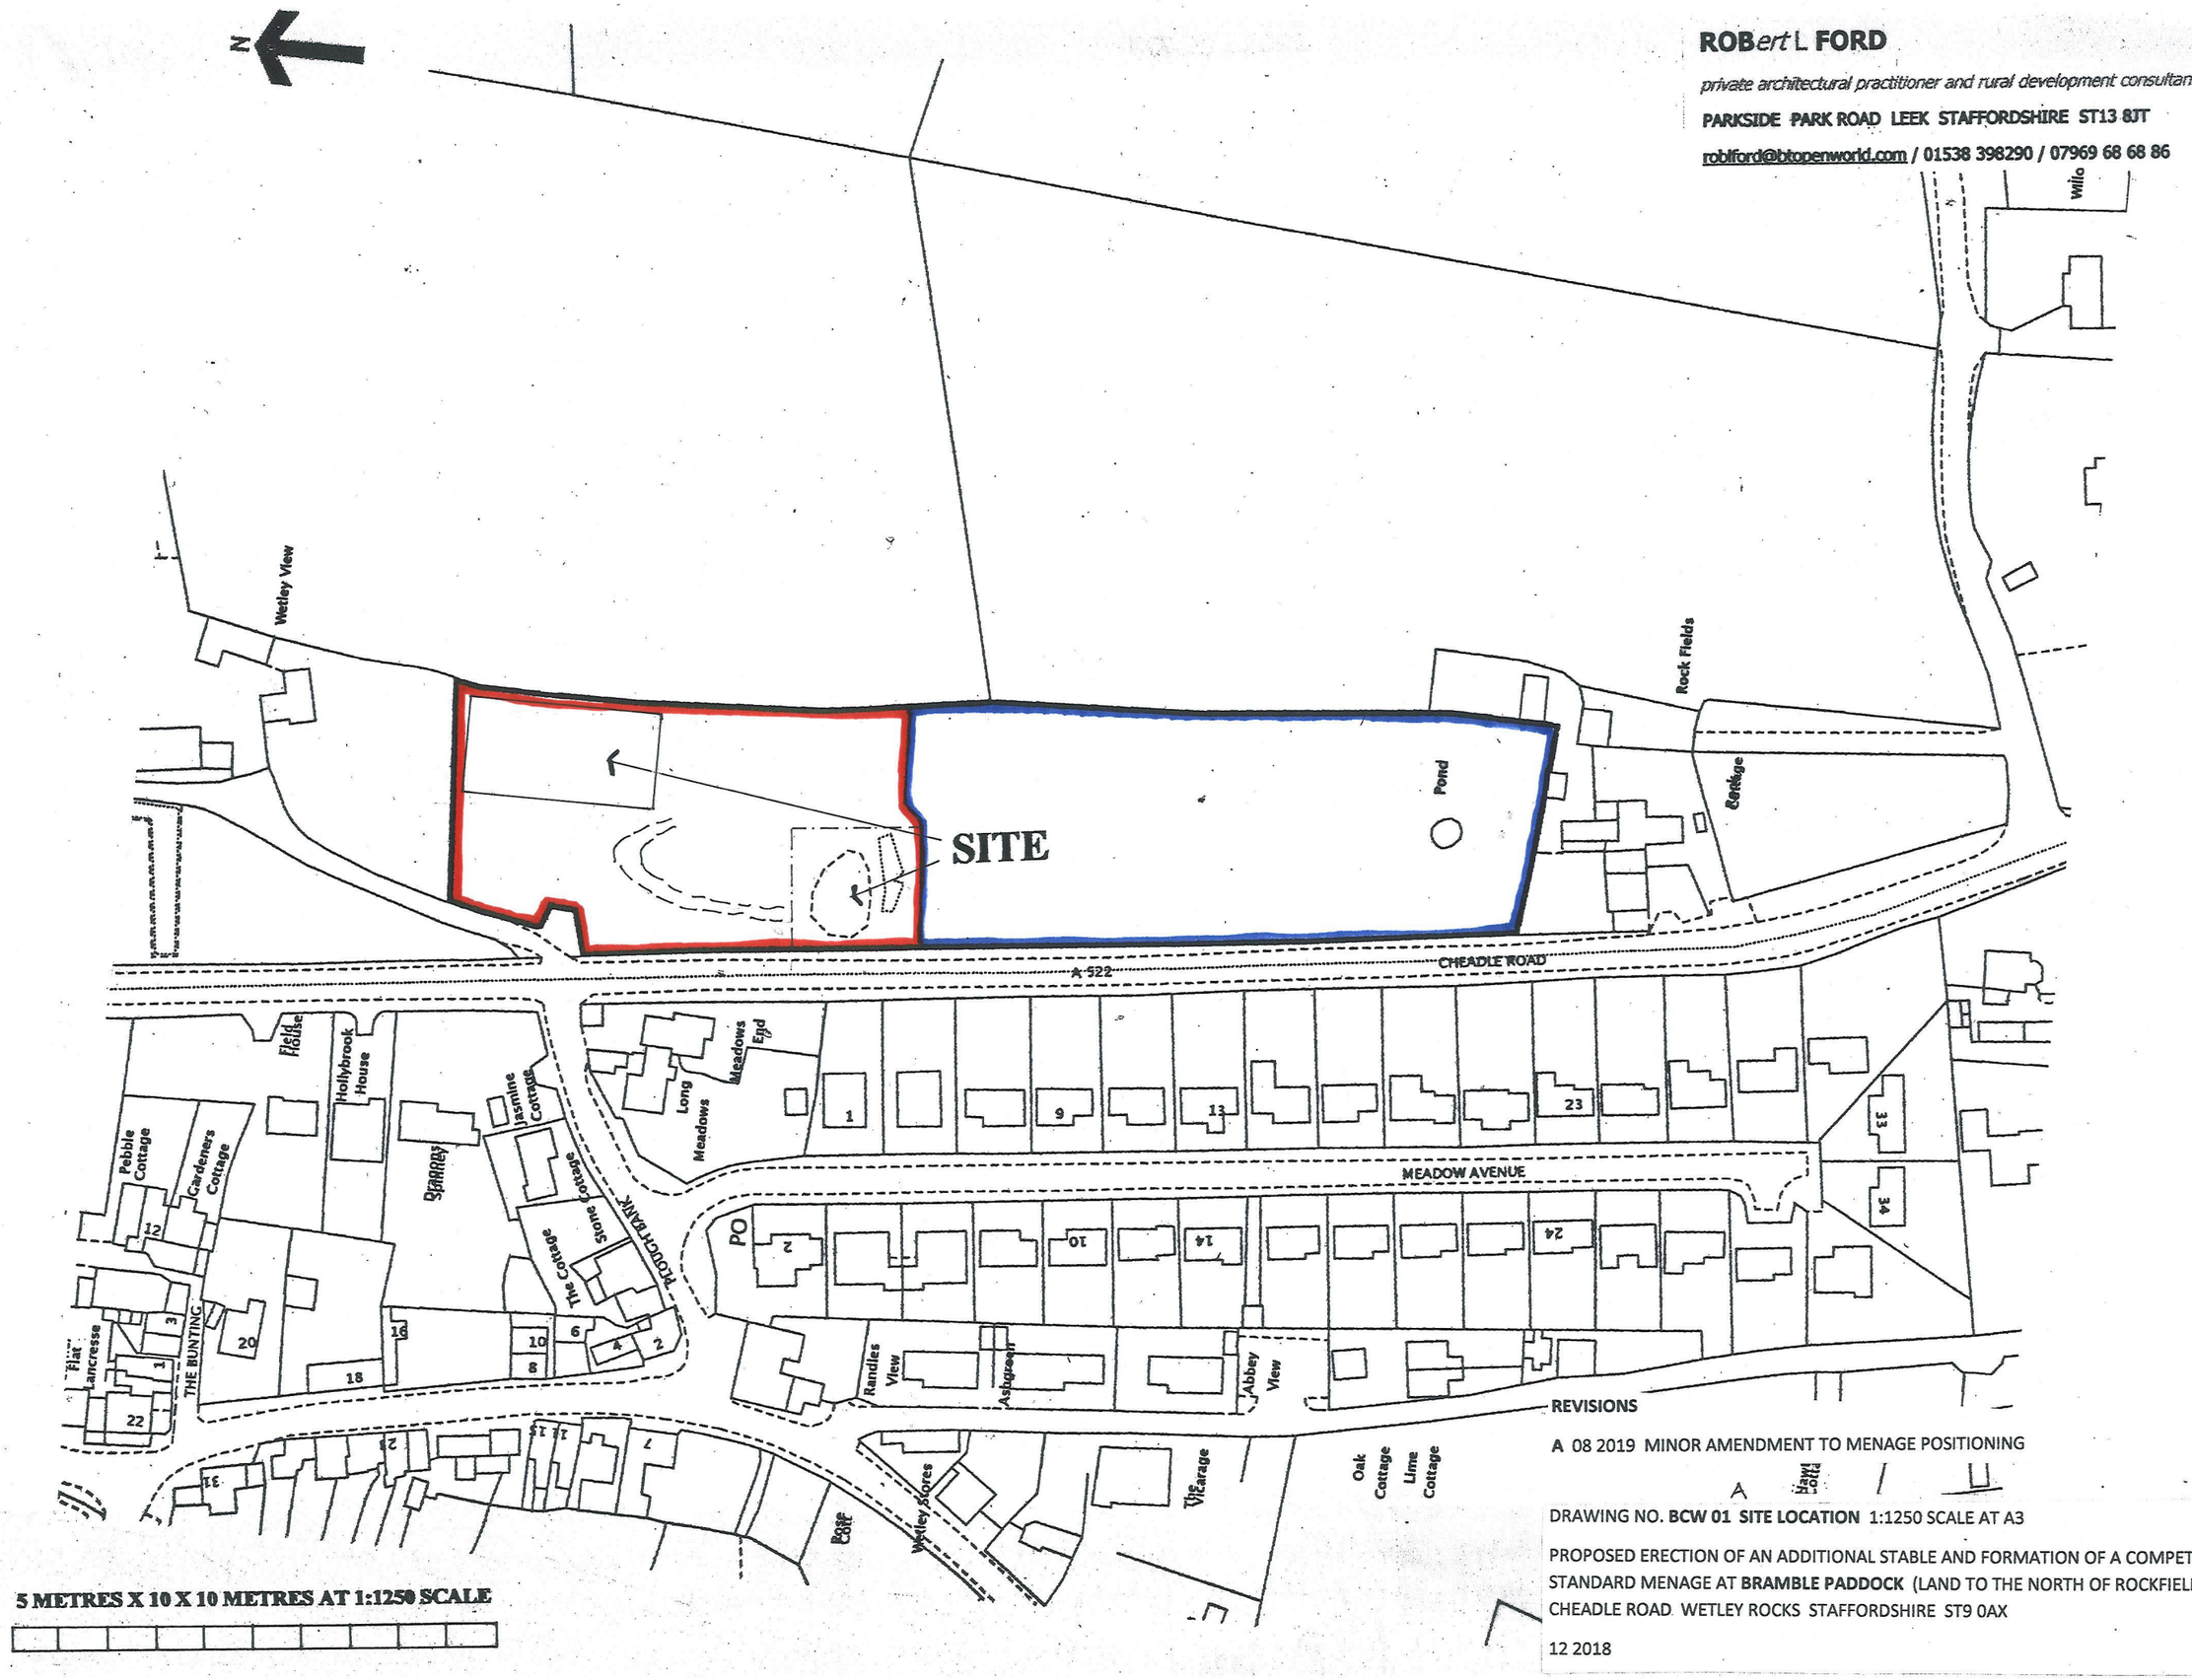

5 METRES X 10 X 10 METRES AT 1:1250 SCALE

REVISIONS

A 08 2019 MINOR AMENDMENT TO MENAGE POSITIONING

DRAWING NO. **BCW 01 SITE LOCATION** 1:1250 SCALE AT A3

PROPOSED ERECTION OF AN ADDITIONAL STABLE AND FORMATION OF A COMPETITION STANDARD MENAGE AT **BRAMBLE PADDOCK** (LAND TO THE NORTH OF ROCKFIELDS FARM) CHEADLE ROAD WETLEY ROCKS STAFFORDSHIRE ST9 0AX

12 2018