
1 METRE X 5 METRES AT 1:100 SCALE

ROBert L FORD

private architectural practitioner and rural development consultant

PARKSIDE PARK ROAD LEEK STAFFORDSHIRE ST13 8JT

roblford@phonecoop.coop 01538 389290 / 07969 68 68 86

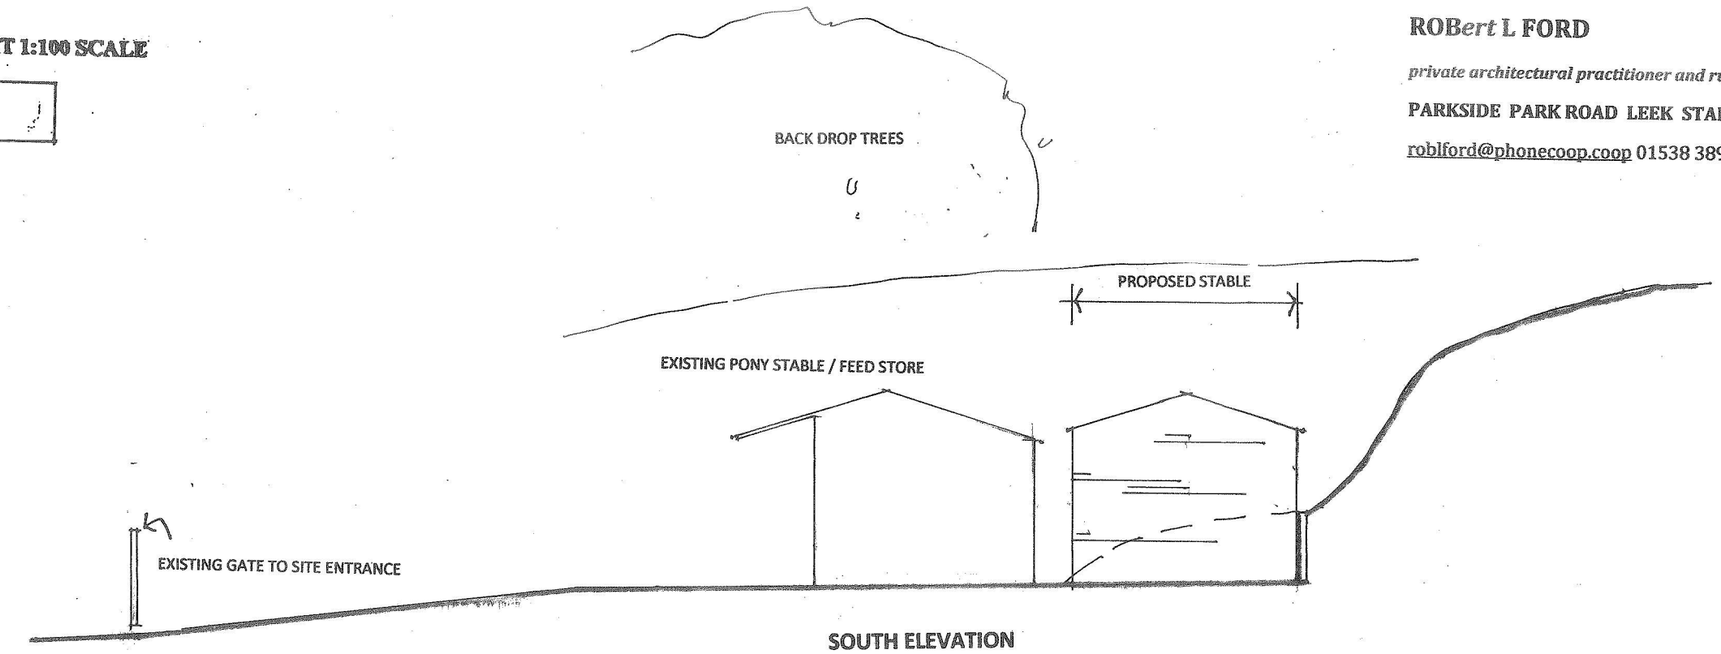

REVISIONS

A 08 2019 SIZE AND POSITION OF ADDITIONAL STABLE AMENDED

A

DRAWING NO. **BCW 03 STABLES ELEVATIONS** 1:100 SCALE AT A3

PROPOSED ERECTION OF AN ADDITIONAL STABLE AND FORMATION OF A COMPETITION STANDARD MENAGE AT **BRAMBLE PADDOCK** (LAND TO THE NORTH OF ROCKFIELDS FARM) CHEADLE ROAD WETLEY ROCKS STAFFORDSHIRE ST9 0AX