
ROB*ert* L **FORD**

private architectural practitioner and rural development consultant

PARKSIDE PARK ROAD LEEK STAFFORDSHIRE ST13 8JT

robiford@btopenworld.com / 01538 398290 / 07969 68 68 86

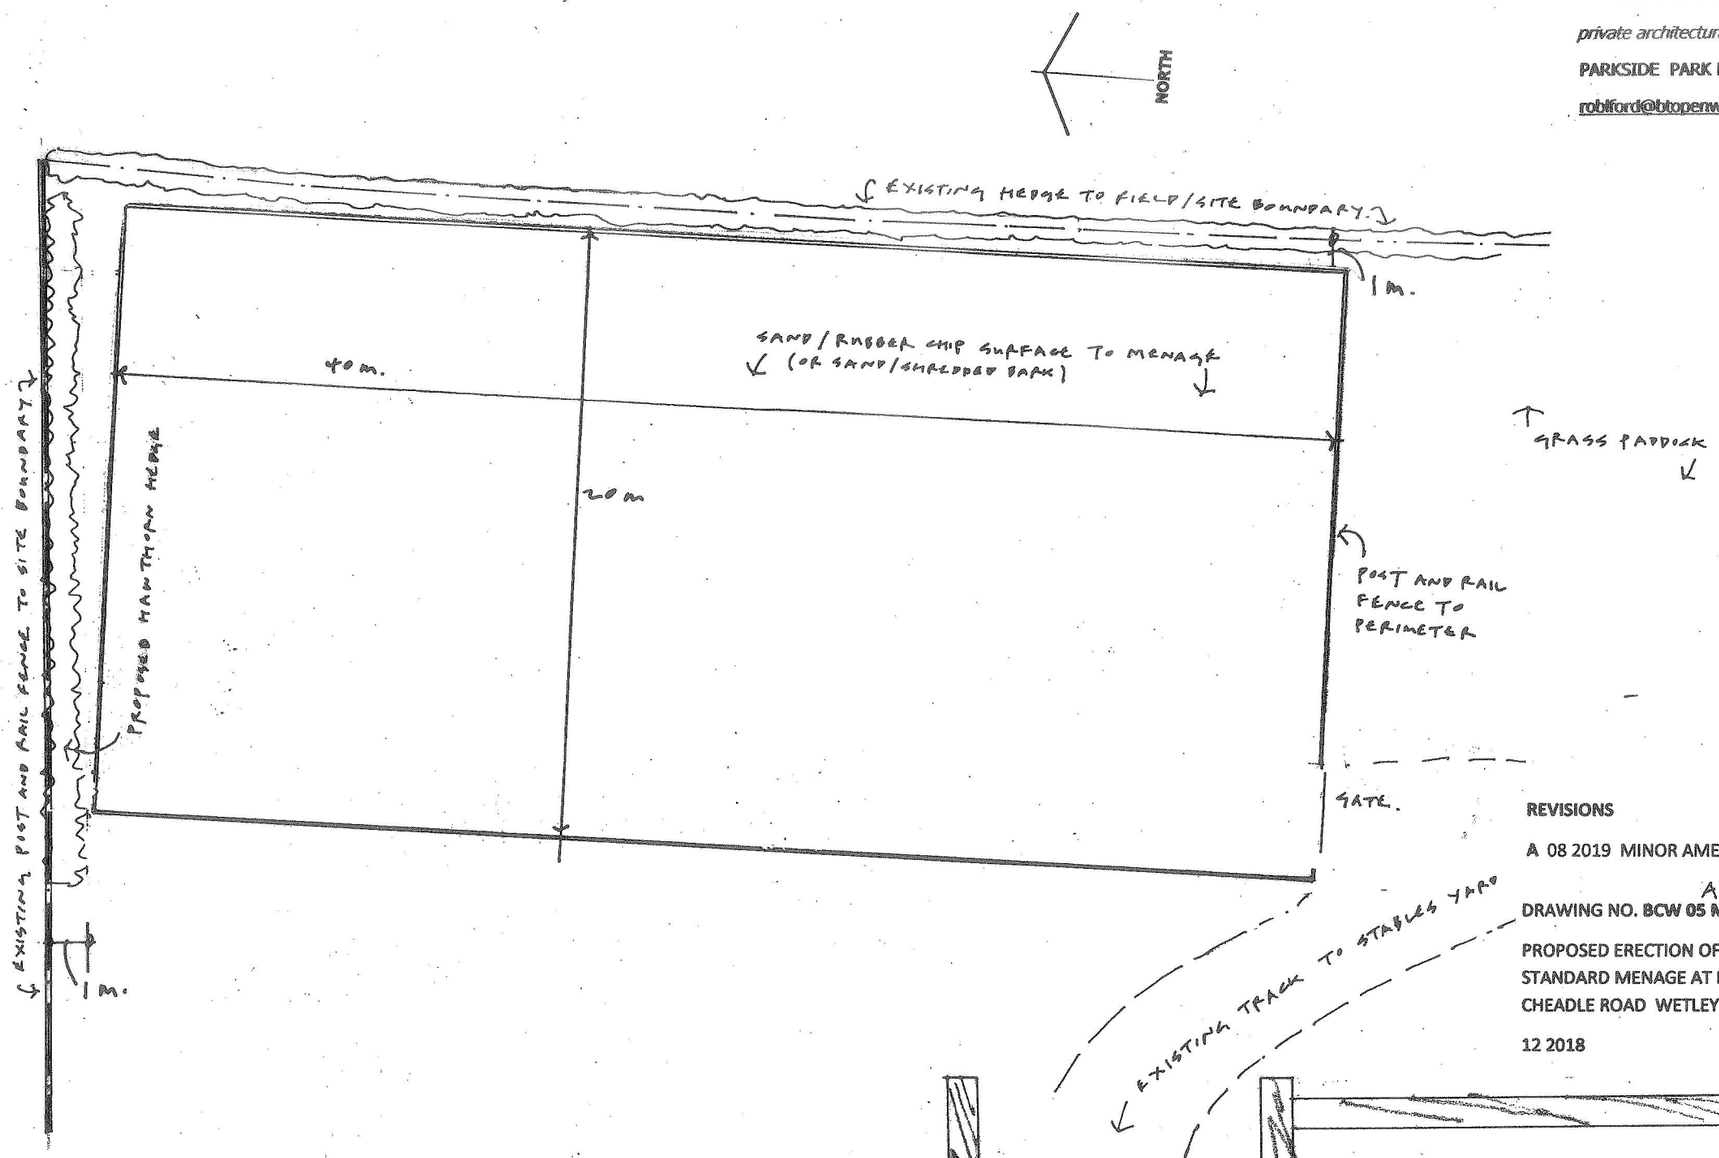


REVISIONS


A 08 2019 MINOR AMENDMENT TO MENAGE POSITIONING

DRAWING NO. **BCW 05 MENAGE DETAILS** 1:200 AND 1:20 SCALE AT A3

PROPOSED ERECTION OF AN ADDITIONAL STABLE AND FORMATION OF A COMPETITION STANDARD MENAGE AT **BRAMBLE PADDOCK** (LAND TO THE NORTH OF ROCKFIELDS FARM) CHEADLE ROAD WETLEY ROCKS STAFFORDSHIRE ST9 0AX

12 2018

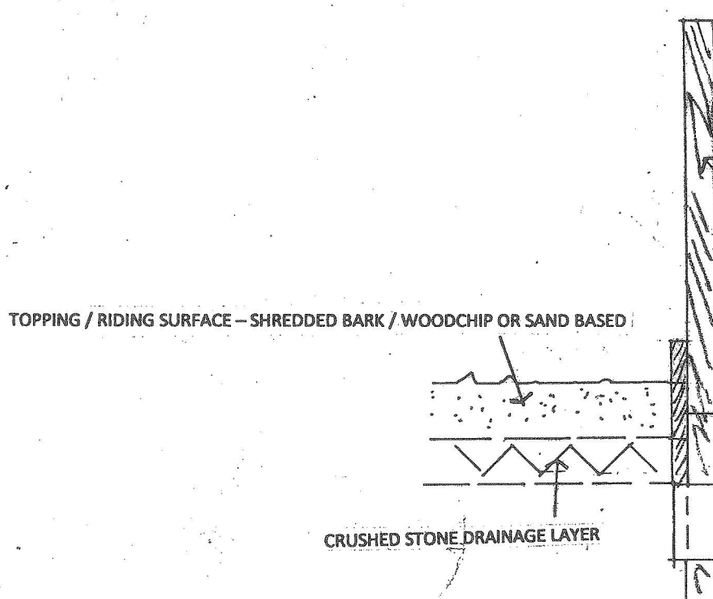

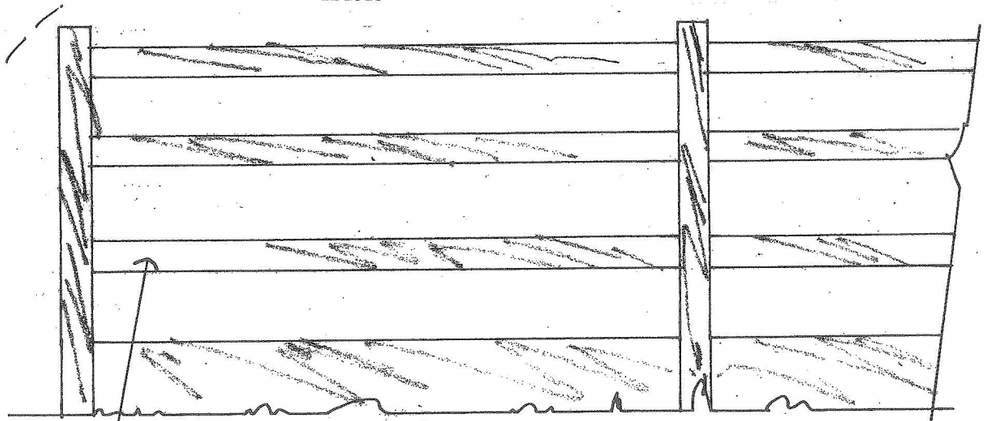

TANALISED POST AND RAIL LUNGE FENCING TO ARENA PERIMETER

1 X 1 METRE (10 X 100MM) AT 1:20 SCALE