
Rev.	Drawn	Comments	Date

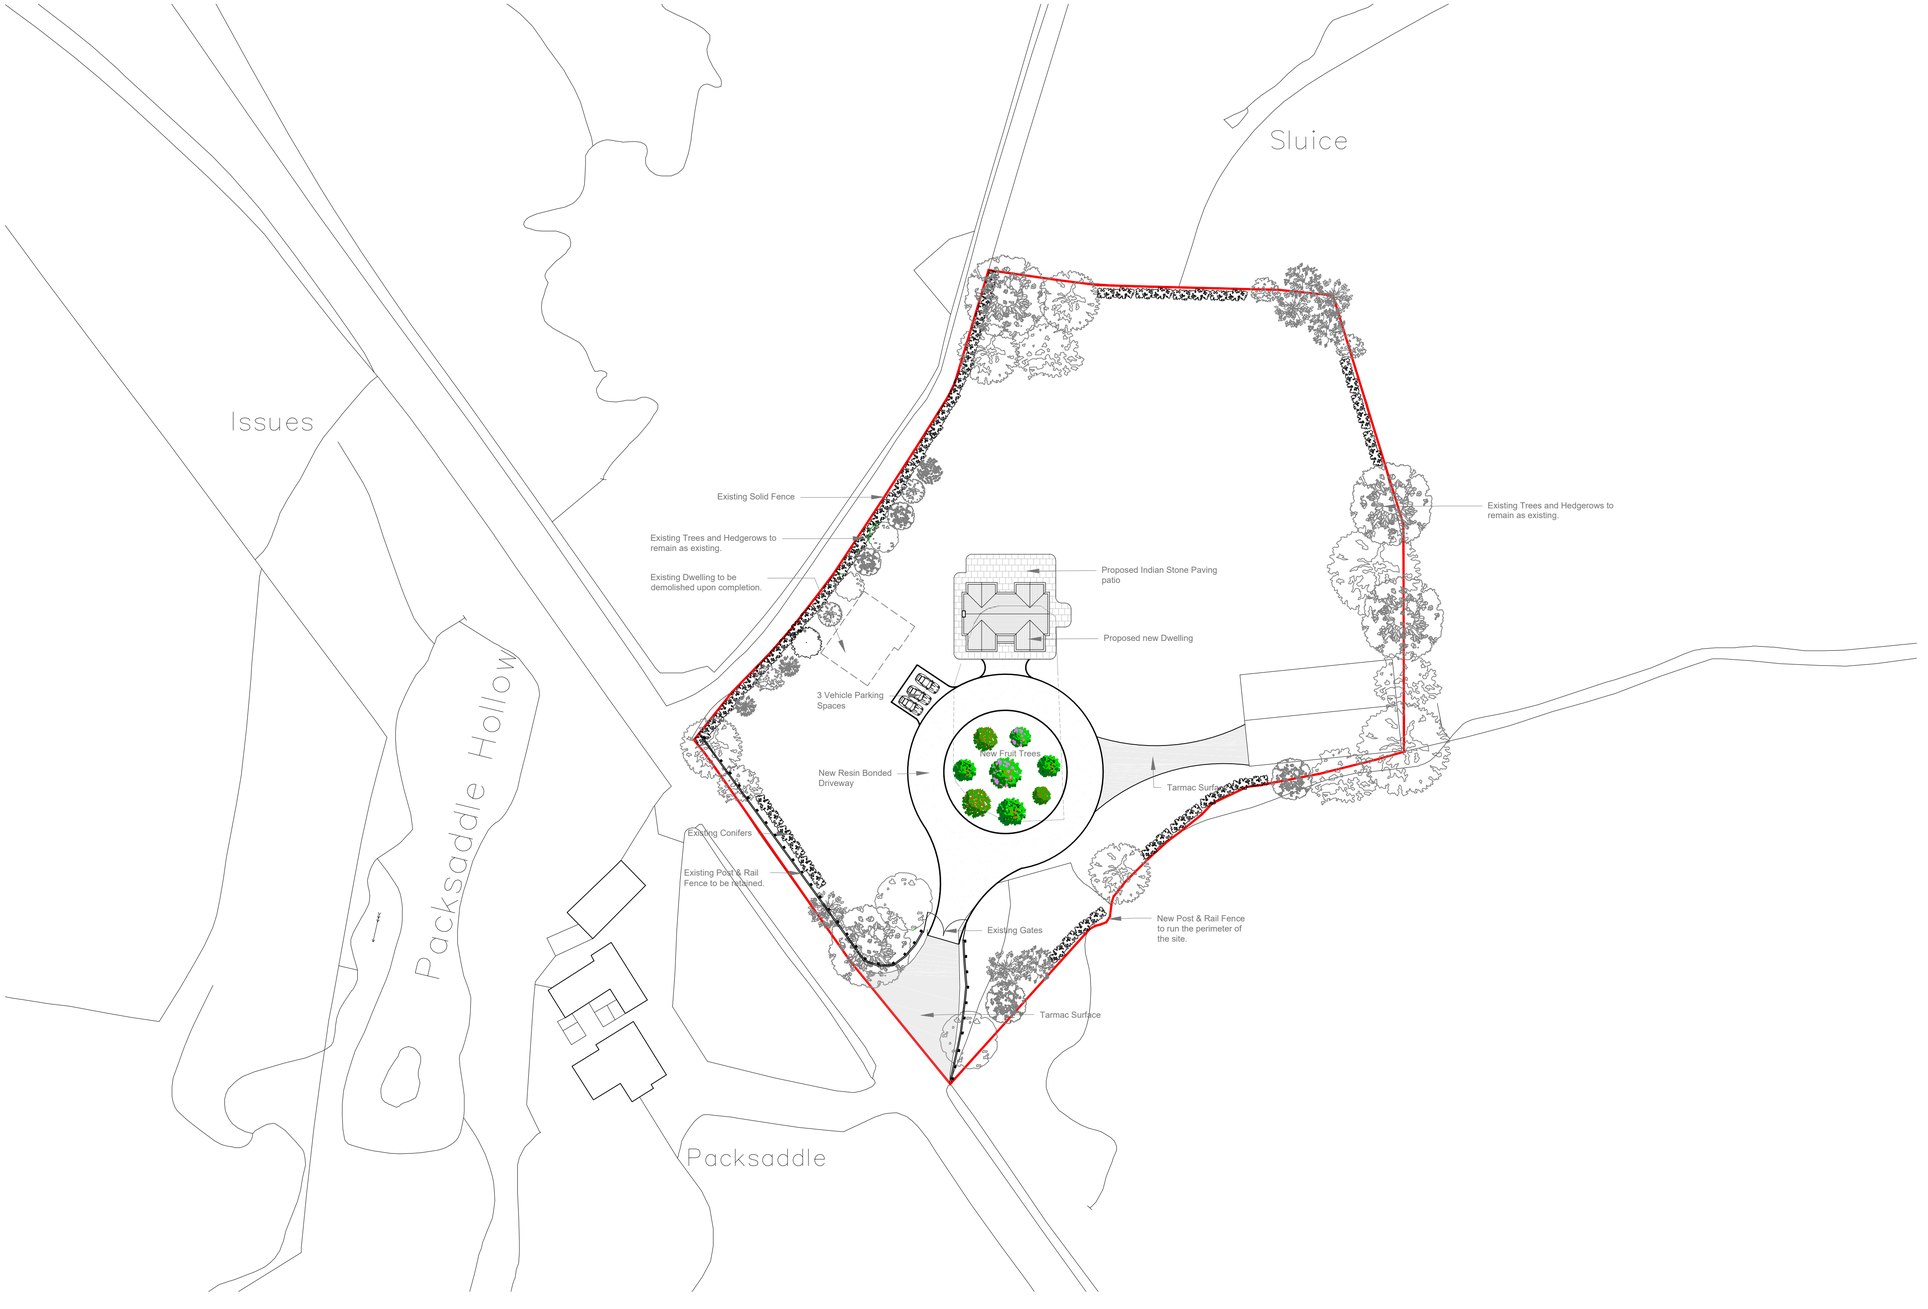

Proposed Site Plan

Scale1:500

MODE
Architects & Development

01782 479644
info@mode-architects.co.uk
www.mode-architects.co.uk

Client Mr & Mrs Daniels

Project New Dwelling at Freshwater
Rudyard Road, Rudyard
ST13 8PS

Title Proposed Site Plan

Status PRELIMINARY TENDER ISSUE

Scale @A1	Date	Drawn	Checked
As Spec	Aug 19	JK	

Drawing No. 17 026 AL (0) 11

Rev

File Ref.

This drawing is subject to Copyright & must not be copied or reproduced without consent. Figured dimensions only are to be taken from this drawing. All contractors must visit the site and be responsible for taking and checking all dimensions relative to their work.