

Proposed Rear Elevation

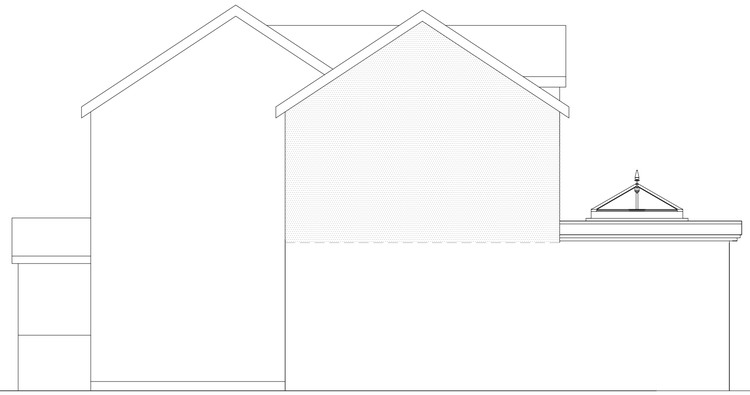

Proposed Side Elevation



Proposed Front Elevation

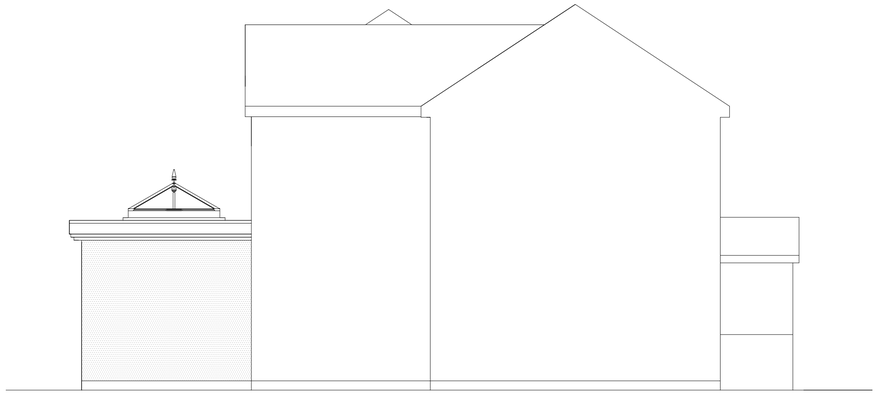

Proposed Side Elevation

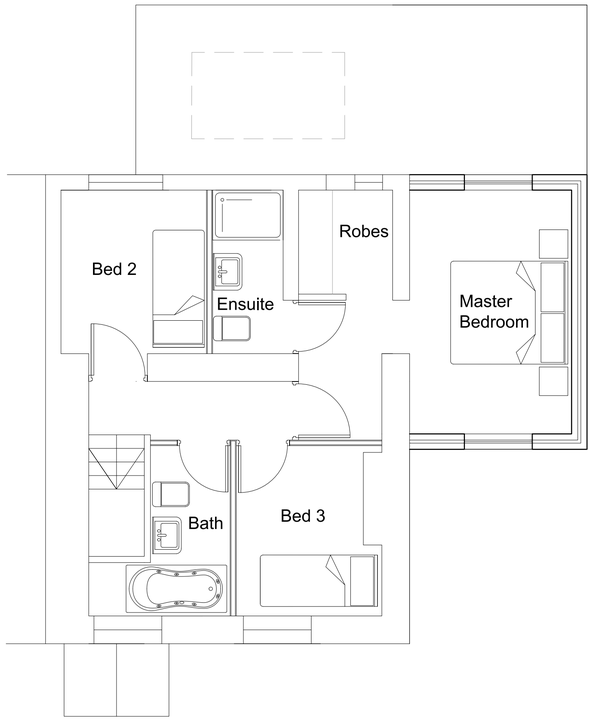

Proposed First Floor Layout

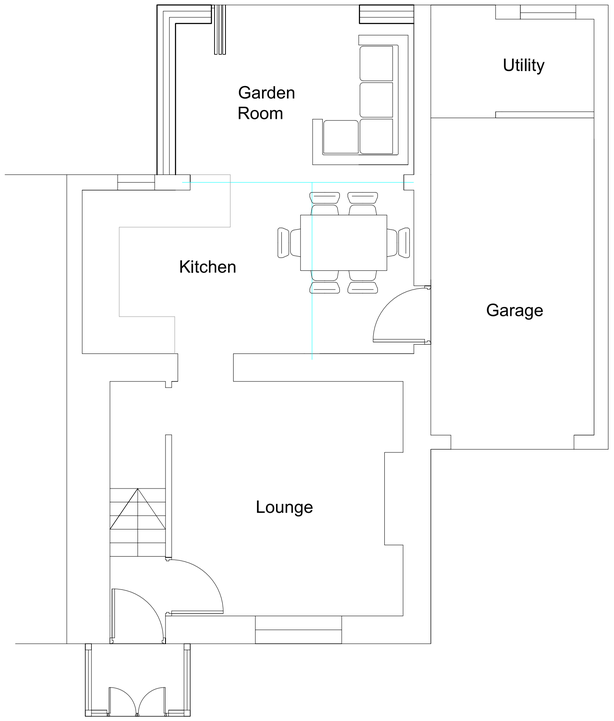

Proposed Ground Floor Layout

Revision Schedule

Rev	Description	Date

This drawing has been prepared for the purpose of obtaining Planning & Building Regulation Approval only.

The copyright of this drawing is vested in Philip Kelsall Associates and must not be reproduced in any form without written consent

Address
322 New Street
Biddulph Moor
ST8 7NQ

Client
T Birtles

Project: FF Side & GF Rear Extension
Drawing Title: Proposals
Date: Sept 2019
Drawing No.: NS_322_03
Scale: 1:50 @ A1 Paper

Philip Kelsall Associates
Architectural & Building Consultants
CBuildE chartered building engineer

47 Rockside Mow Cop ST7 4PG

Mob : 07889 364105

e : phil@philipkelsall.co.uk
w : www.philipkelsall.com