



ELEVATION FACING EAST

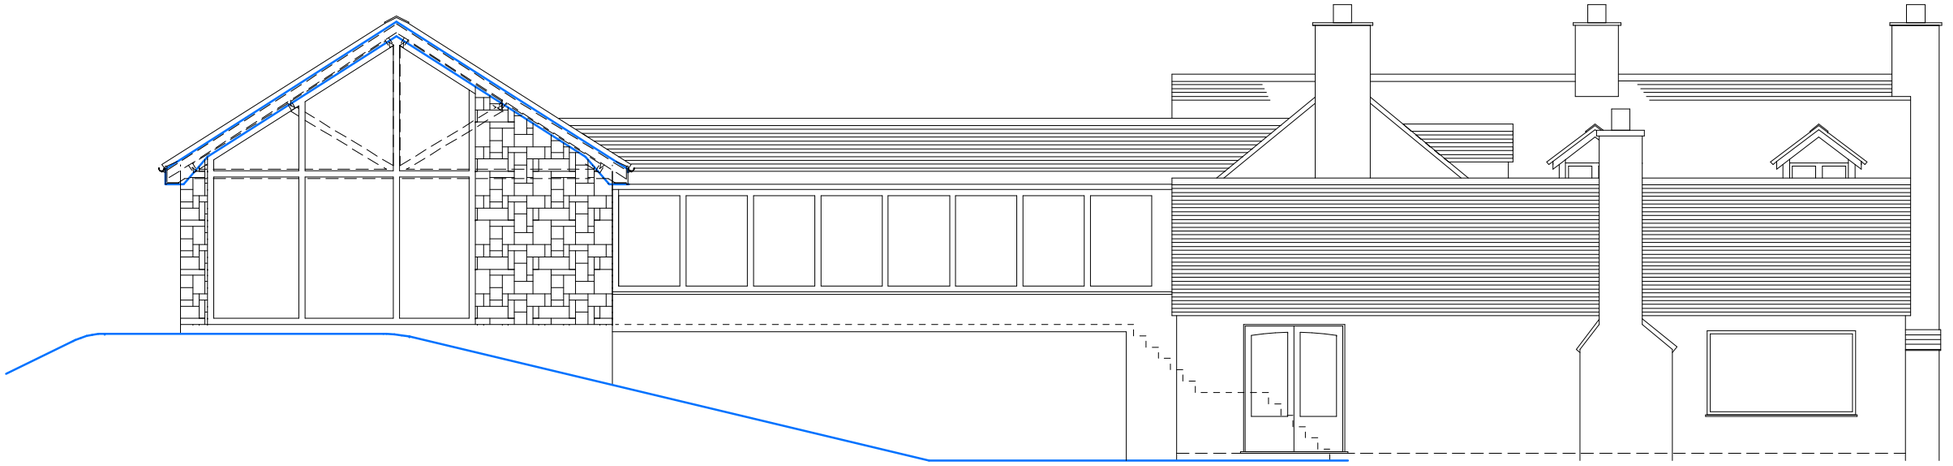

16250

ELEVATION FACING NORTH

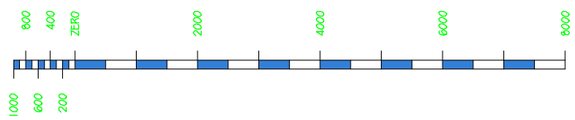

PROPOSED ELEVATIONS
Drawing Number C.1907.24 - GA4
Scale 1 to 50 on A1
1 to 100 on A3

Proposed Gym & Sauna
for Mr & Mrs A. Hancock
Cartledge, THORNCLIFFE,
Staffordshire. ST13 7LS