

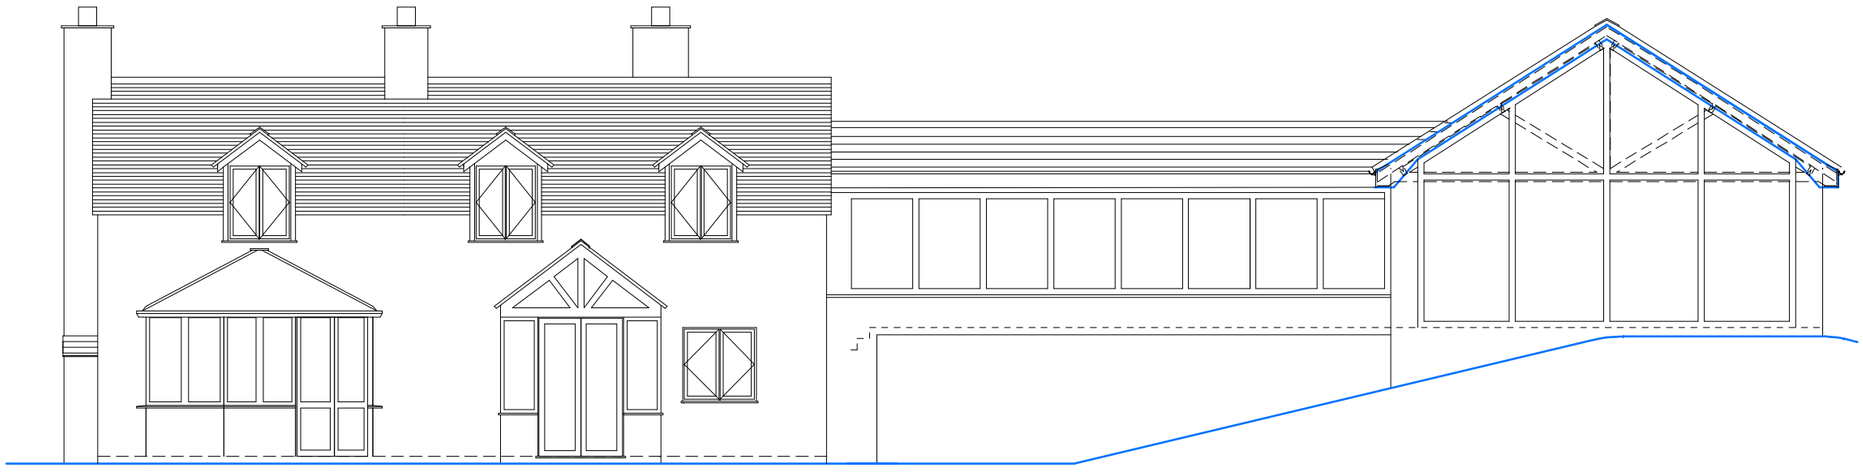


ELEVATION FACING SOUTH

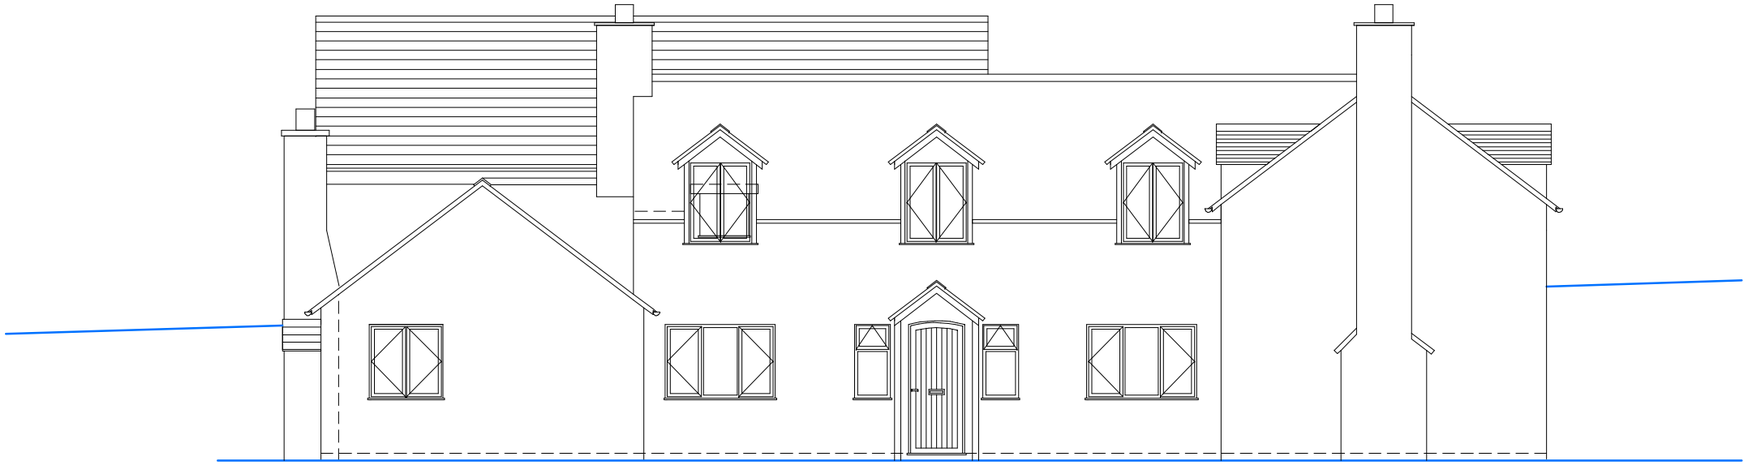

FRONT ELEVATION FACING WEST

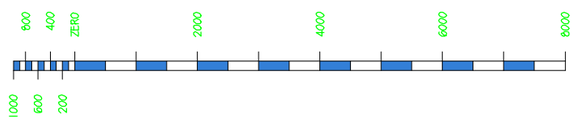

PROPOSED ELEVATIONS
facing South and West
Drawing Number C.1907.24 - GA5
Scale 1 to 50 on A1
1 to 100 on A3

Proposed Gym & Sauna
for Mr & Mrs A. Hancock
Cartledge, THORNCLIFFE,
Staffordshire. ST13 7LS