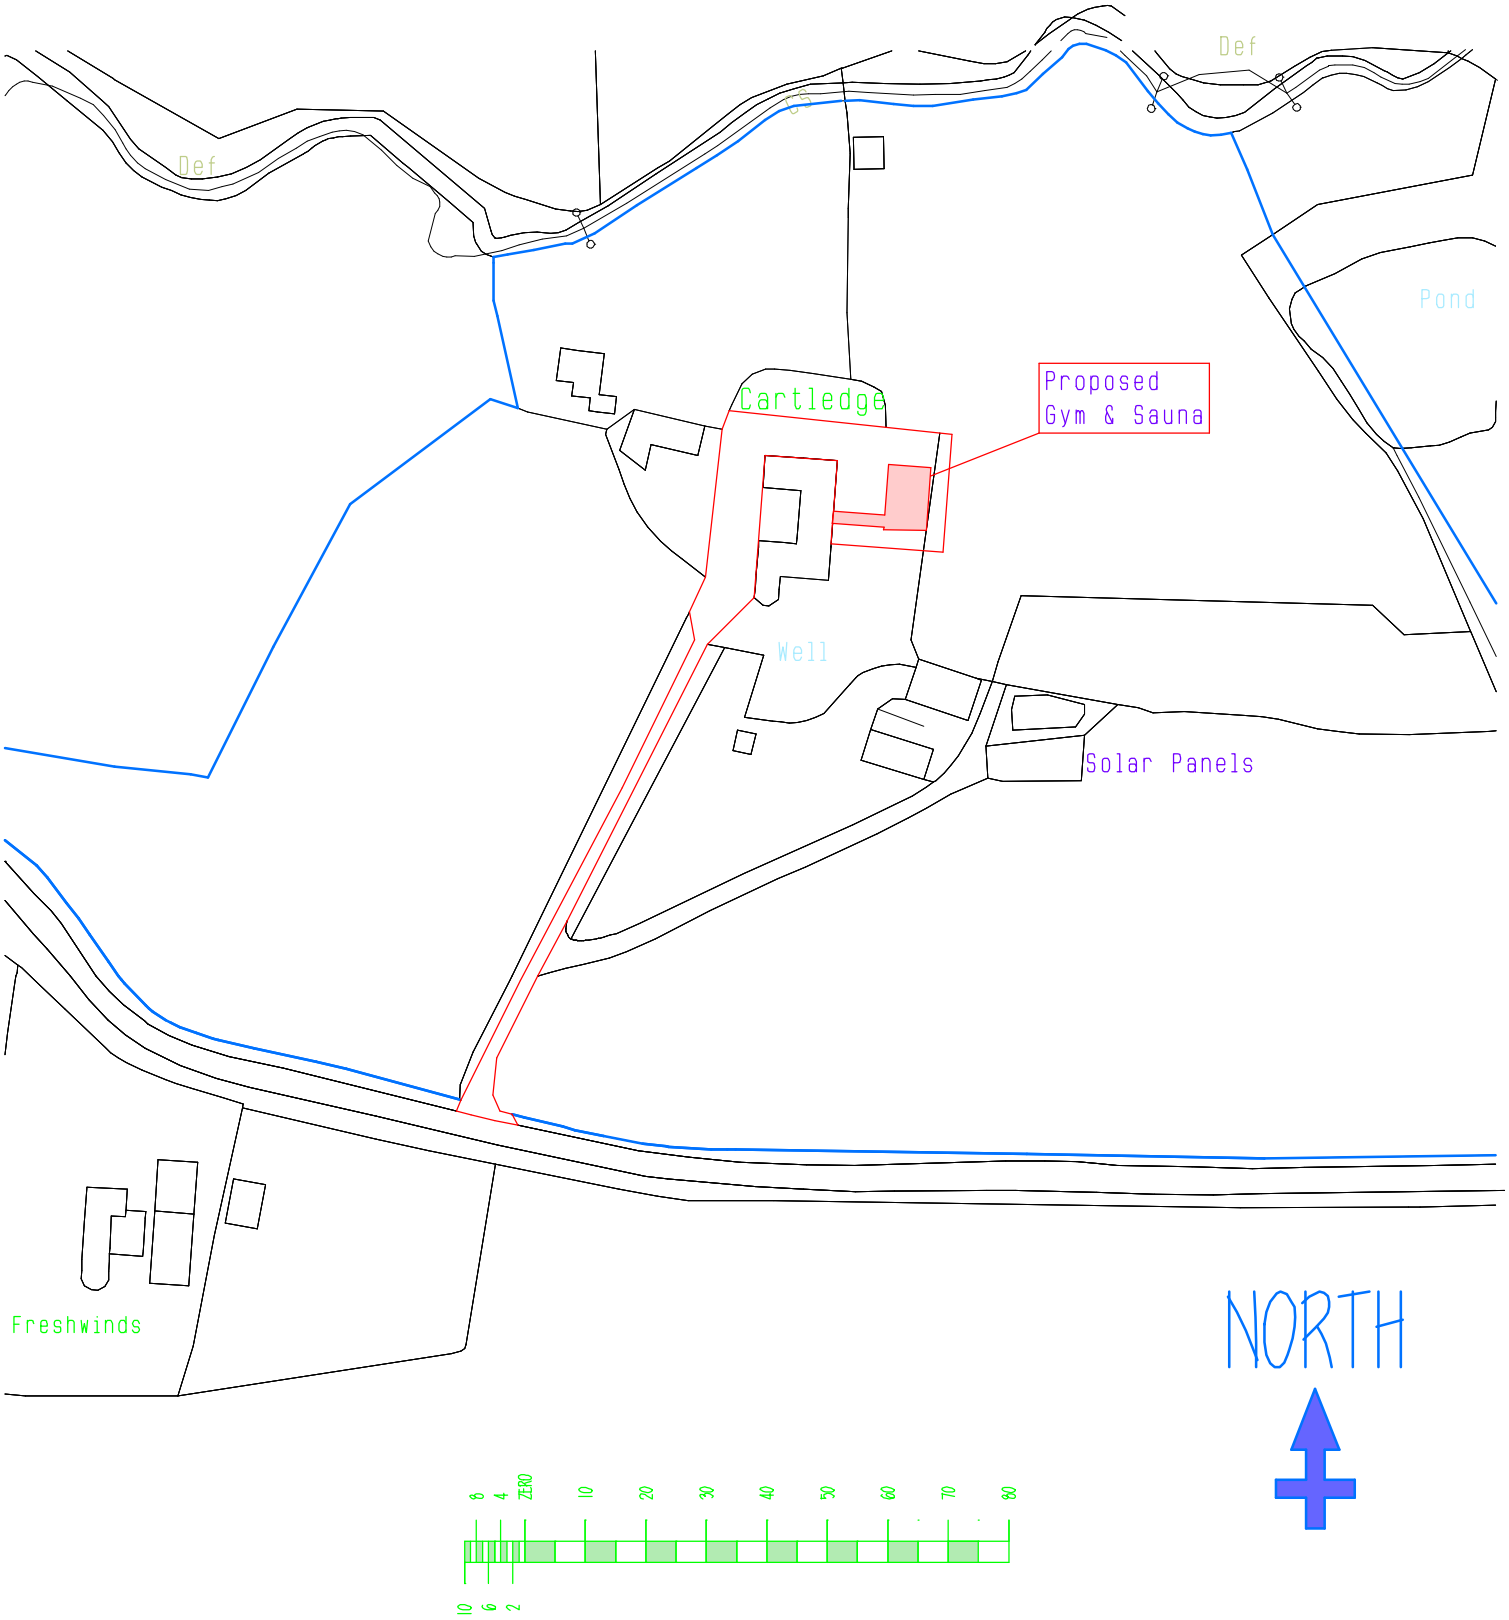


Proposed Gym & Sauna
for Mr. & Mrs. A. Handcock
Cartledge THORNCLIFFE
Staffordshire ST13 7LS

LOCATION PLAN
Drawing No. C.1907.24 - GA6
Scale 1 to 1250