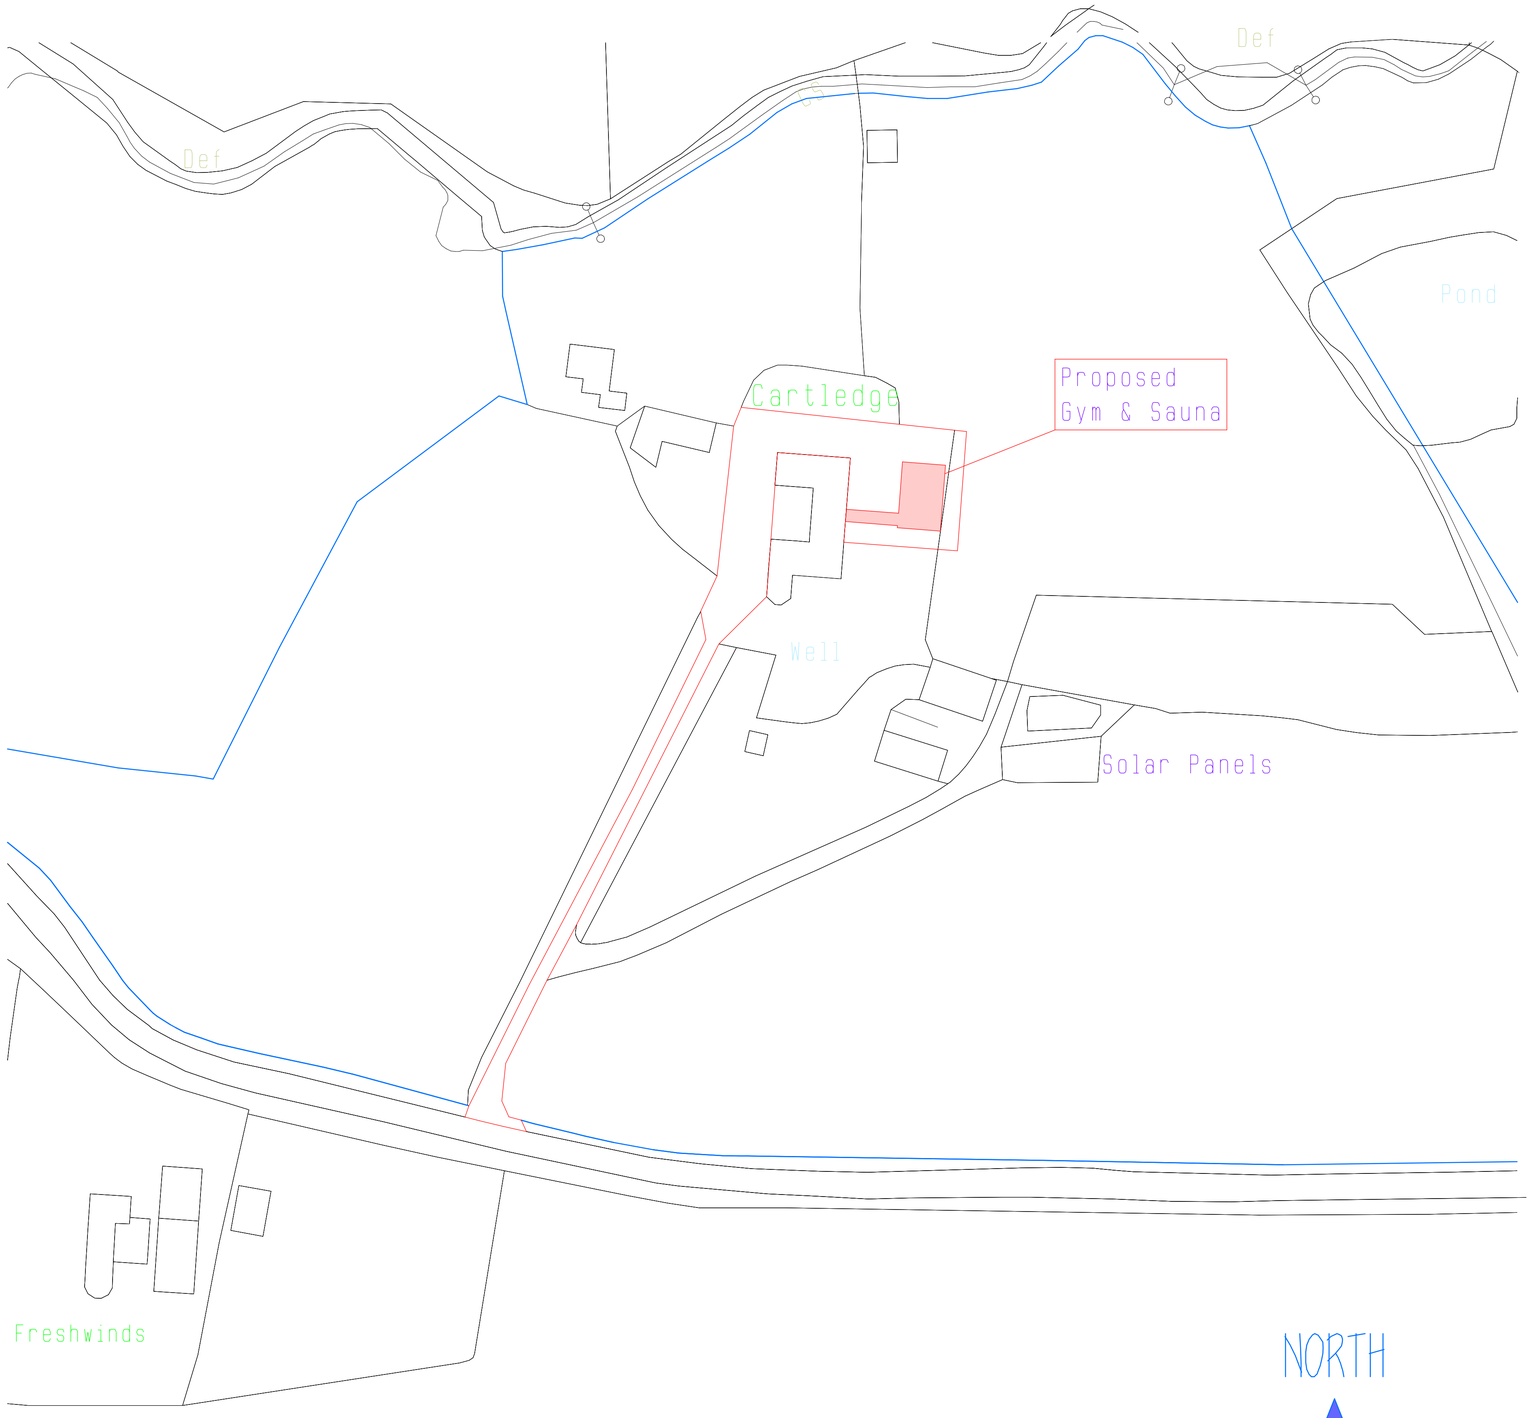


NORTH

8 4 ZERO 10 20 30 40 50 60 70 80
10 6 2

Proposed Gym & Sauna
for Mr. & Mrs. A. Handcock
Carledge THORNCLIFFE
Staffordshire ST13 7LS

19.09.19 - drawing scale revised
to 1 to 500 on A1

BLOCK PLAN
Drawing No. C.1907.24 - GA7A
Scale 1 to 500 on A1