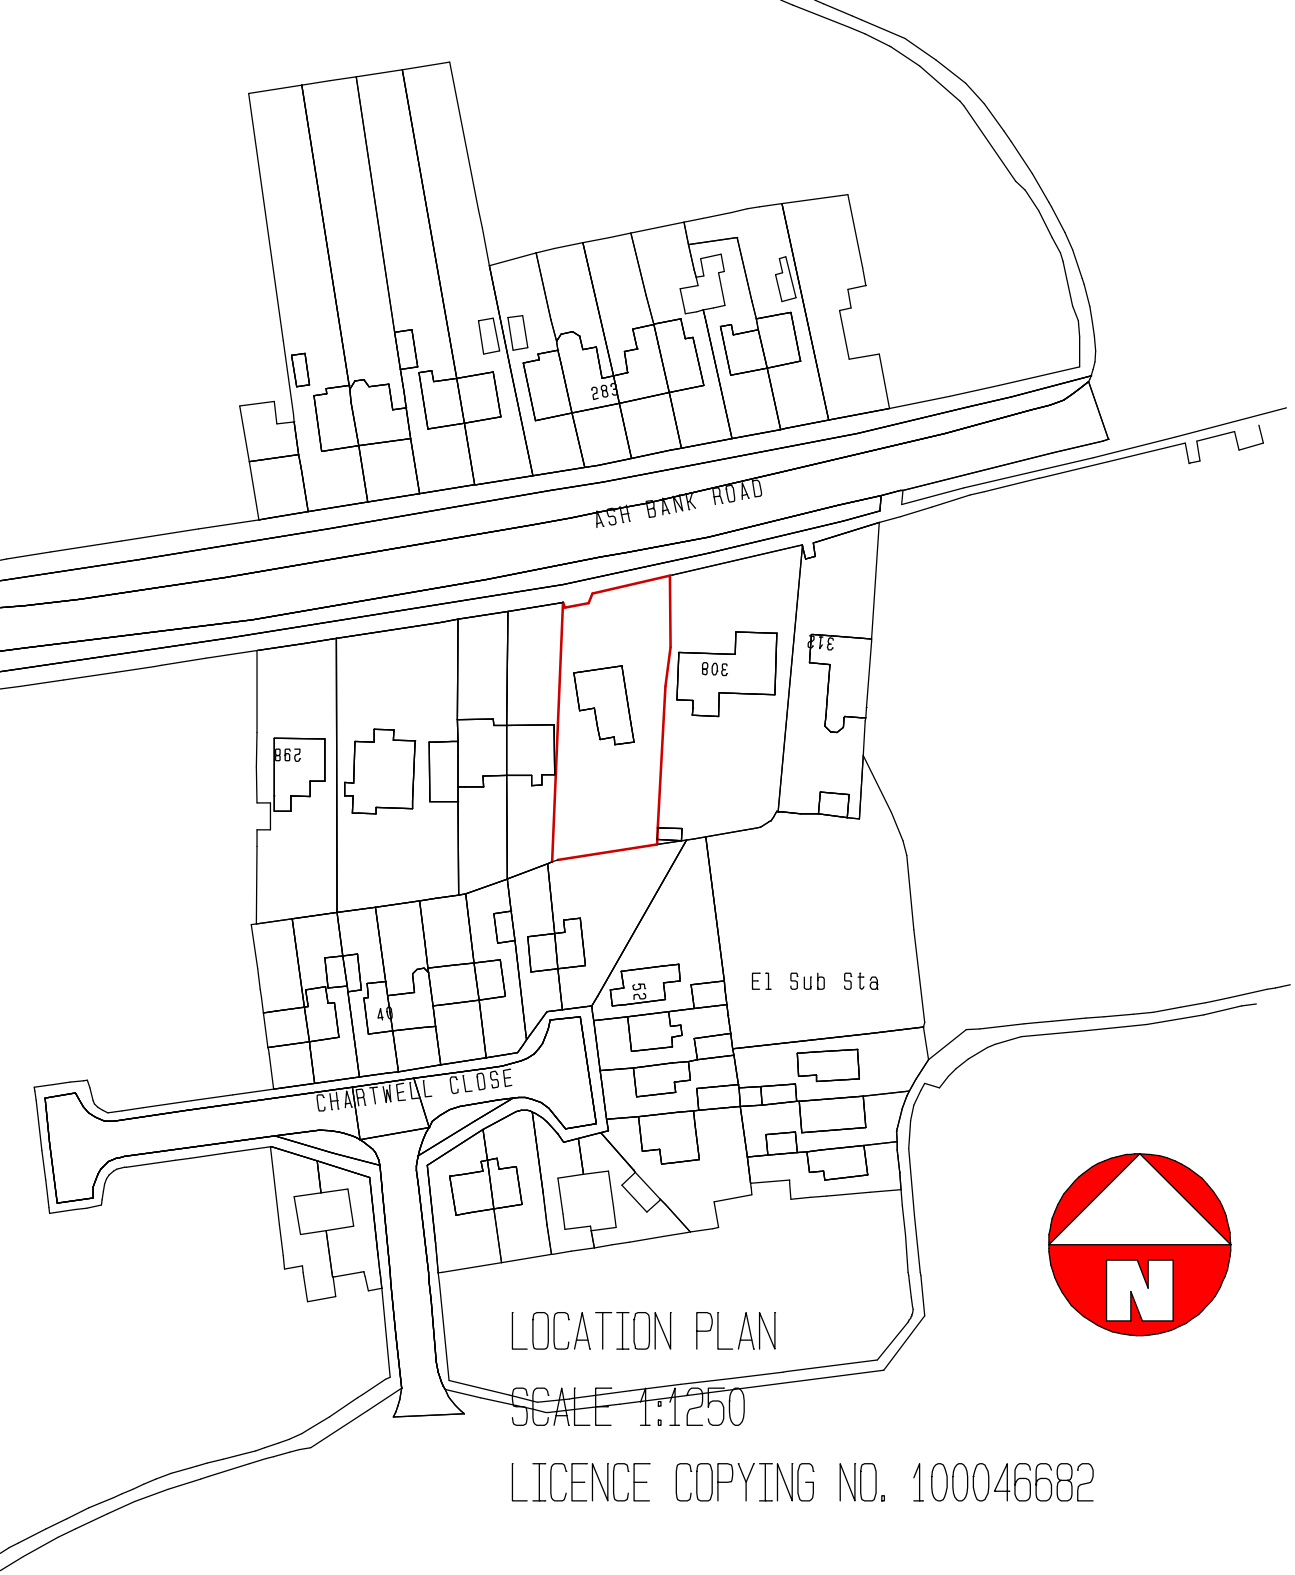

LOCATION PLAN

SCALE 1:1250

LICENCE COPYING NO. 100046682

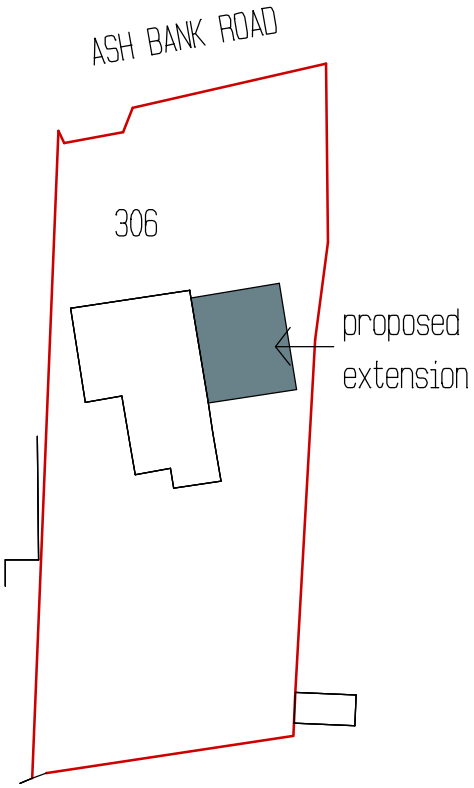

BLOCK PLAN

SCALE 1:500